


THIS PROJECT

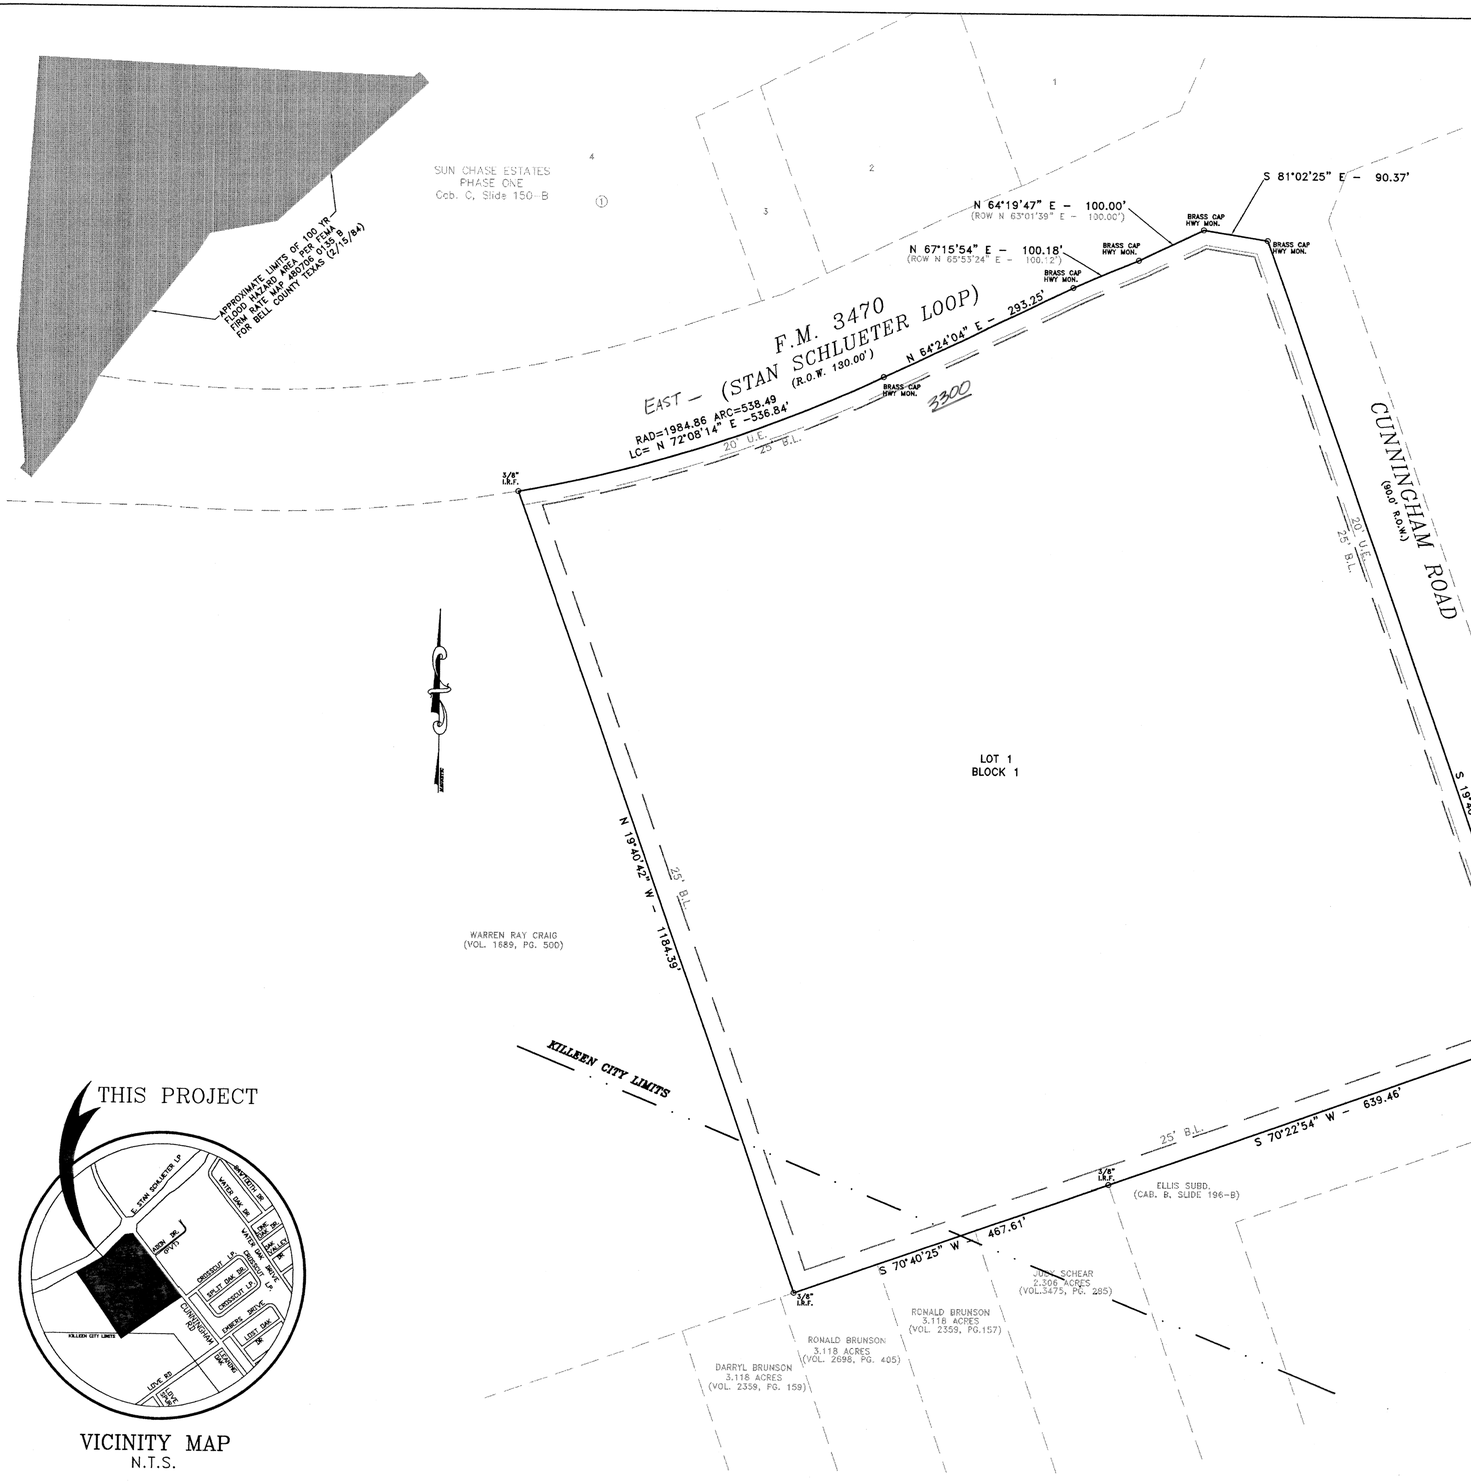


VICINITY MAP
N.T.S.

KNOW ALL MEN BY THESE PRESENTS, that Christian House of Prayer, Inc., whose address is 916 West. Highway 190, Copperas Cove, Texas, 76522, being the sole owner of that certain 30.00 acre tract of land in Bell County, Texas, part of the Robert Cunningham Survey, Abstract No. 199, which is more fully described in the dedication of **CHRISTIAN HOUSE OF PRAYER ADDITION** as shown by the plat hereof, attached hereto, and made a part hereon, and approved by the City Council of the City of Killeen, Bell County, Texas, and Christian House of Prayer, Inc., does hereby adopt said **CHRISTIAN HOUSE OF PRAYER ADDITION**, as an addition to the City of Killeen, Bell County, Texas, and hereby dedicates to said city all streets, avenues, roads, drives and alleys shown on said plat, the same to be used as public thoroughfares and for the installation and maintenance of public utilities when and as authorized by the City of Killeen. The utility easements shown on said plat are dedicated to said city for the installation and maintenance of any and all public utilities, which the city may install or permit to be installed or maintained.

Joe L. Walker, Jr., Business Manager

STATE OF TEXAS
COUNTY OF BELL

This instrument was acknowledged before me on the 27th day of October, 1998, by Joe L. Walker, Jr., Business Manager.

BONNIE MITCHELL
Notary Public
STATE OF TEXAS
My Comm. Exp. 10/31/2000

Bonnie Mitchell
NOTARY PUBLIC STATE OF TEXAS

APPROVED this the 23 day of NOVEMBER, 1998 A.D., by the Planning and Zoning Commission of the City of Killeen, Bell County, Texas.

Ray Weaver
CHAIRMAN, PLANNING COMMISSION

Michele Thomas
SECRETARY, PLANNING COMMISSION

APPROVED this the 8 day of DECEMBER, 1998 A.D., by the City Council of the City of Killeen, Bell County, Texas.

Fred Gathe
MAYOR, CITY OF KILLEEN

Paula A. Sills
ATTEST: CITY SECRETARY

FILED FOR RECORD this 11 day of FEBRUARY, 1999 A.D., in Cabinet C, Slide 158B, Plat Records of Bell County, Texas.
VOL. 3948 PAGE 340

KNOW ALL MEN BY THESE PRESENTS,

That I, Gale E. Mitchell, Registered Professional Land Surveyor, does hereby certify that I did prepare this plat from an actual and accurate survey of the land, that the corner monuments shown hereon were properly placed under my personal supervision in accordance with the subdivision regulations of the City of Killeen, Texas, and this subdivision is within the City Limits of Killeen, Texas.

STATE OF TEXAS
REGISTERED
GALE E. MITCHELL
1602
PROFESSIONAL
LAND SURVEYOR

Gale E. Mitchell
Registered Professional
Land Surveyor, No. 1602

| No. | REVISIONS | BY: |
|---|---|---|
| 1 | 11/19/98 | MLC |

FINAL PLAT

# CHRISTIAN HOUSE OF PRAYER ADDITION

KILLEEN, BELL COUNTY, TEXAS


M & A

MITCHELL & ASSOCIATES, INC.
ENGINEERING & SURVEYING
102 N. COLLEGE ST.,KILLEEN, TEXAS (254) 634-5541


| DWG No. | DSN BY: | REF: | SCALE: | DATE: | 1 LOT | AREA: |
|---|---|---|---|---|---|---|
| 12911-D | WDA | 12433-D | 1"=100' | 10-15-98 | 1 BLOCK | 30.00 Acres |

12911-D


\\SERVER\Subdivisions\CHDPK\Killeen\CHDP_K.dwg Fri Nov 20 07:52:27 1998 Mitchell & Associates, Inc. (MLC)