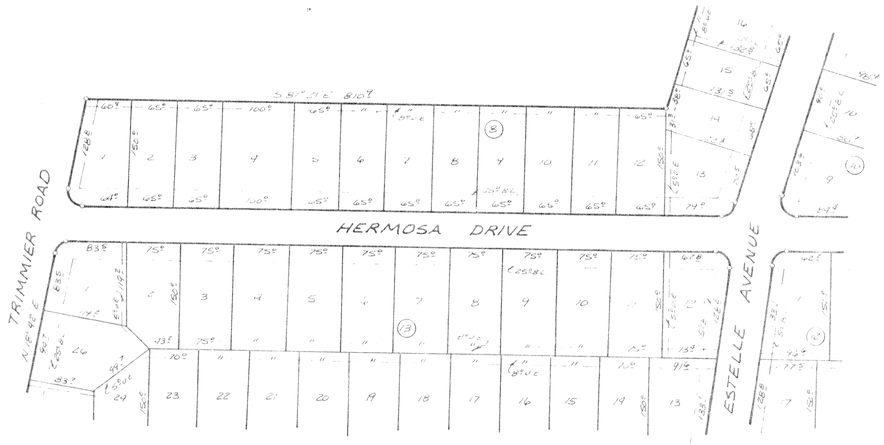

LOTS 1-12, BLOCK 8, LOTS 1-11, BLOCK 13, AND PART OF THE RIGHT-OF-WAY OF HERMOSA DRIVE KILLEEN HEIGHTS, SOUTH UNIT OF THE FIRST SECTION AS RECORDED IN CABINET A, SLIDE 132-B, PLAT RECORDS OF BELL COUNTY, TEXAS

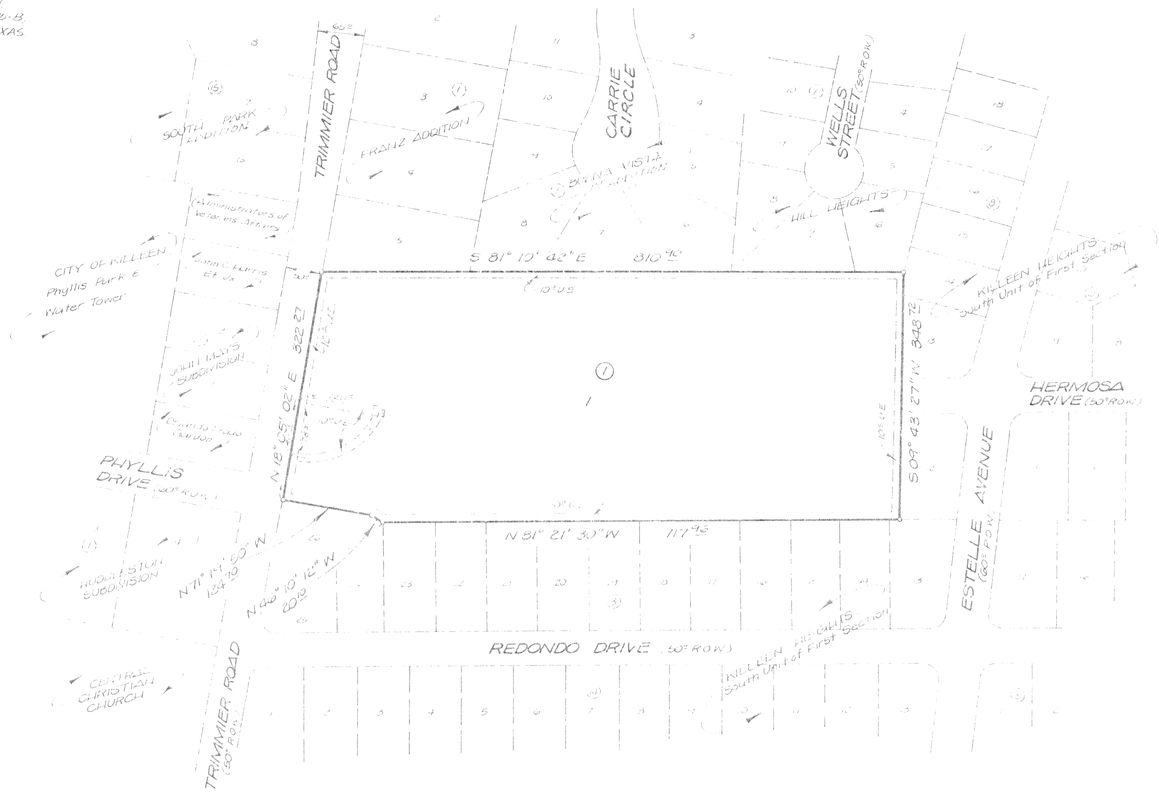

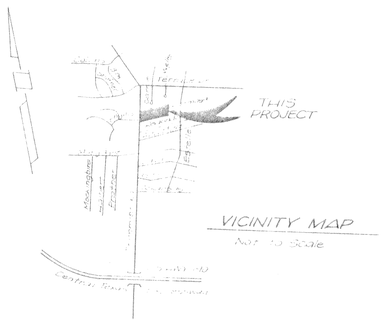

VICINITY MAP
Not To Scale

1 LOT
6.595 ACRES

Kay Young — Wendell Kearney
87 — 13th August

Virginia A. Dawson
8th June 87

Robbie Stinnett — Virginia A. Dawson
23d June 87

B 20 88-A — AUGUST 87
VOL. 2335 PG. 229

Final Plat

FOWLER ELEMENTARY SUBDIVISION
KILLEEN, BELL COUNTY, TEXAS

REVISIONS	
NO.	Date

MITCHELL & ASSOCIATES, INC.
ENGINEERING & SURVEYING
Killeen Texas

DEVELOPER: K I S D

DATE:	SCALE:	DRAWN BY:	REF. NO.	SHEET NO.
7/1/87	1" = 200'		8631SH	2 OF 2