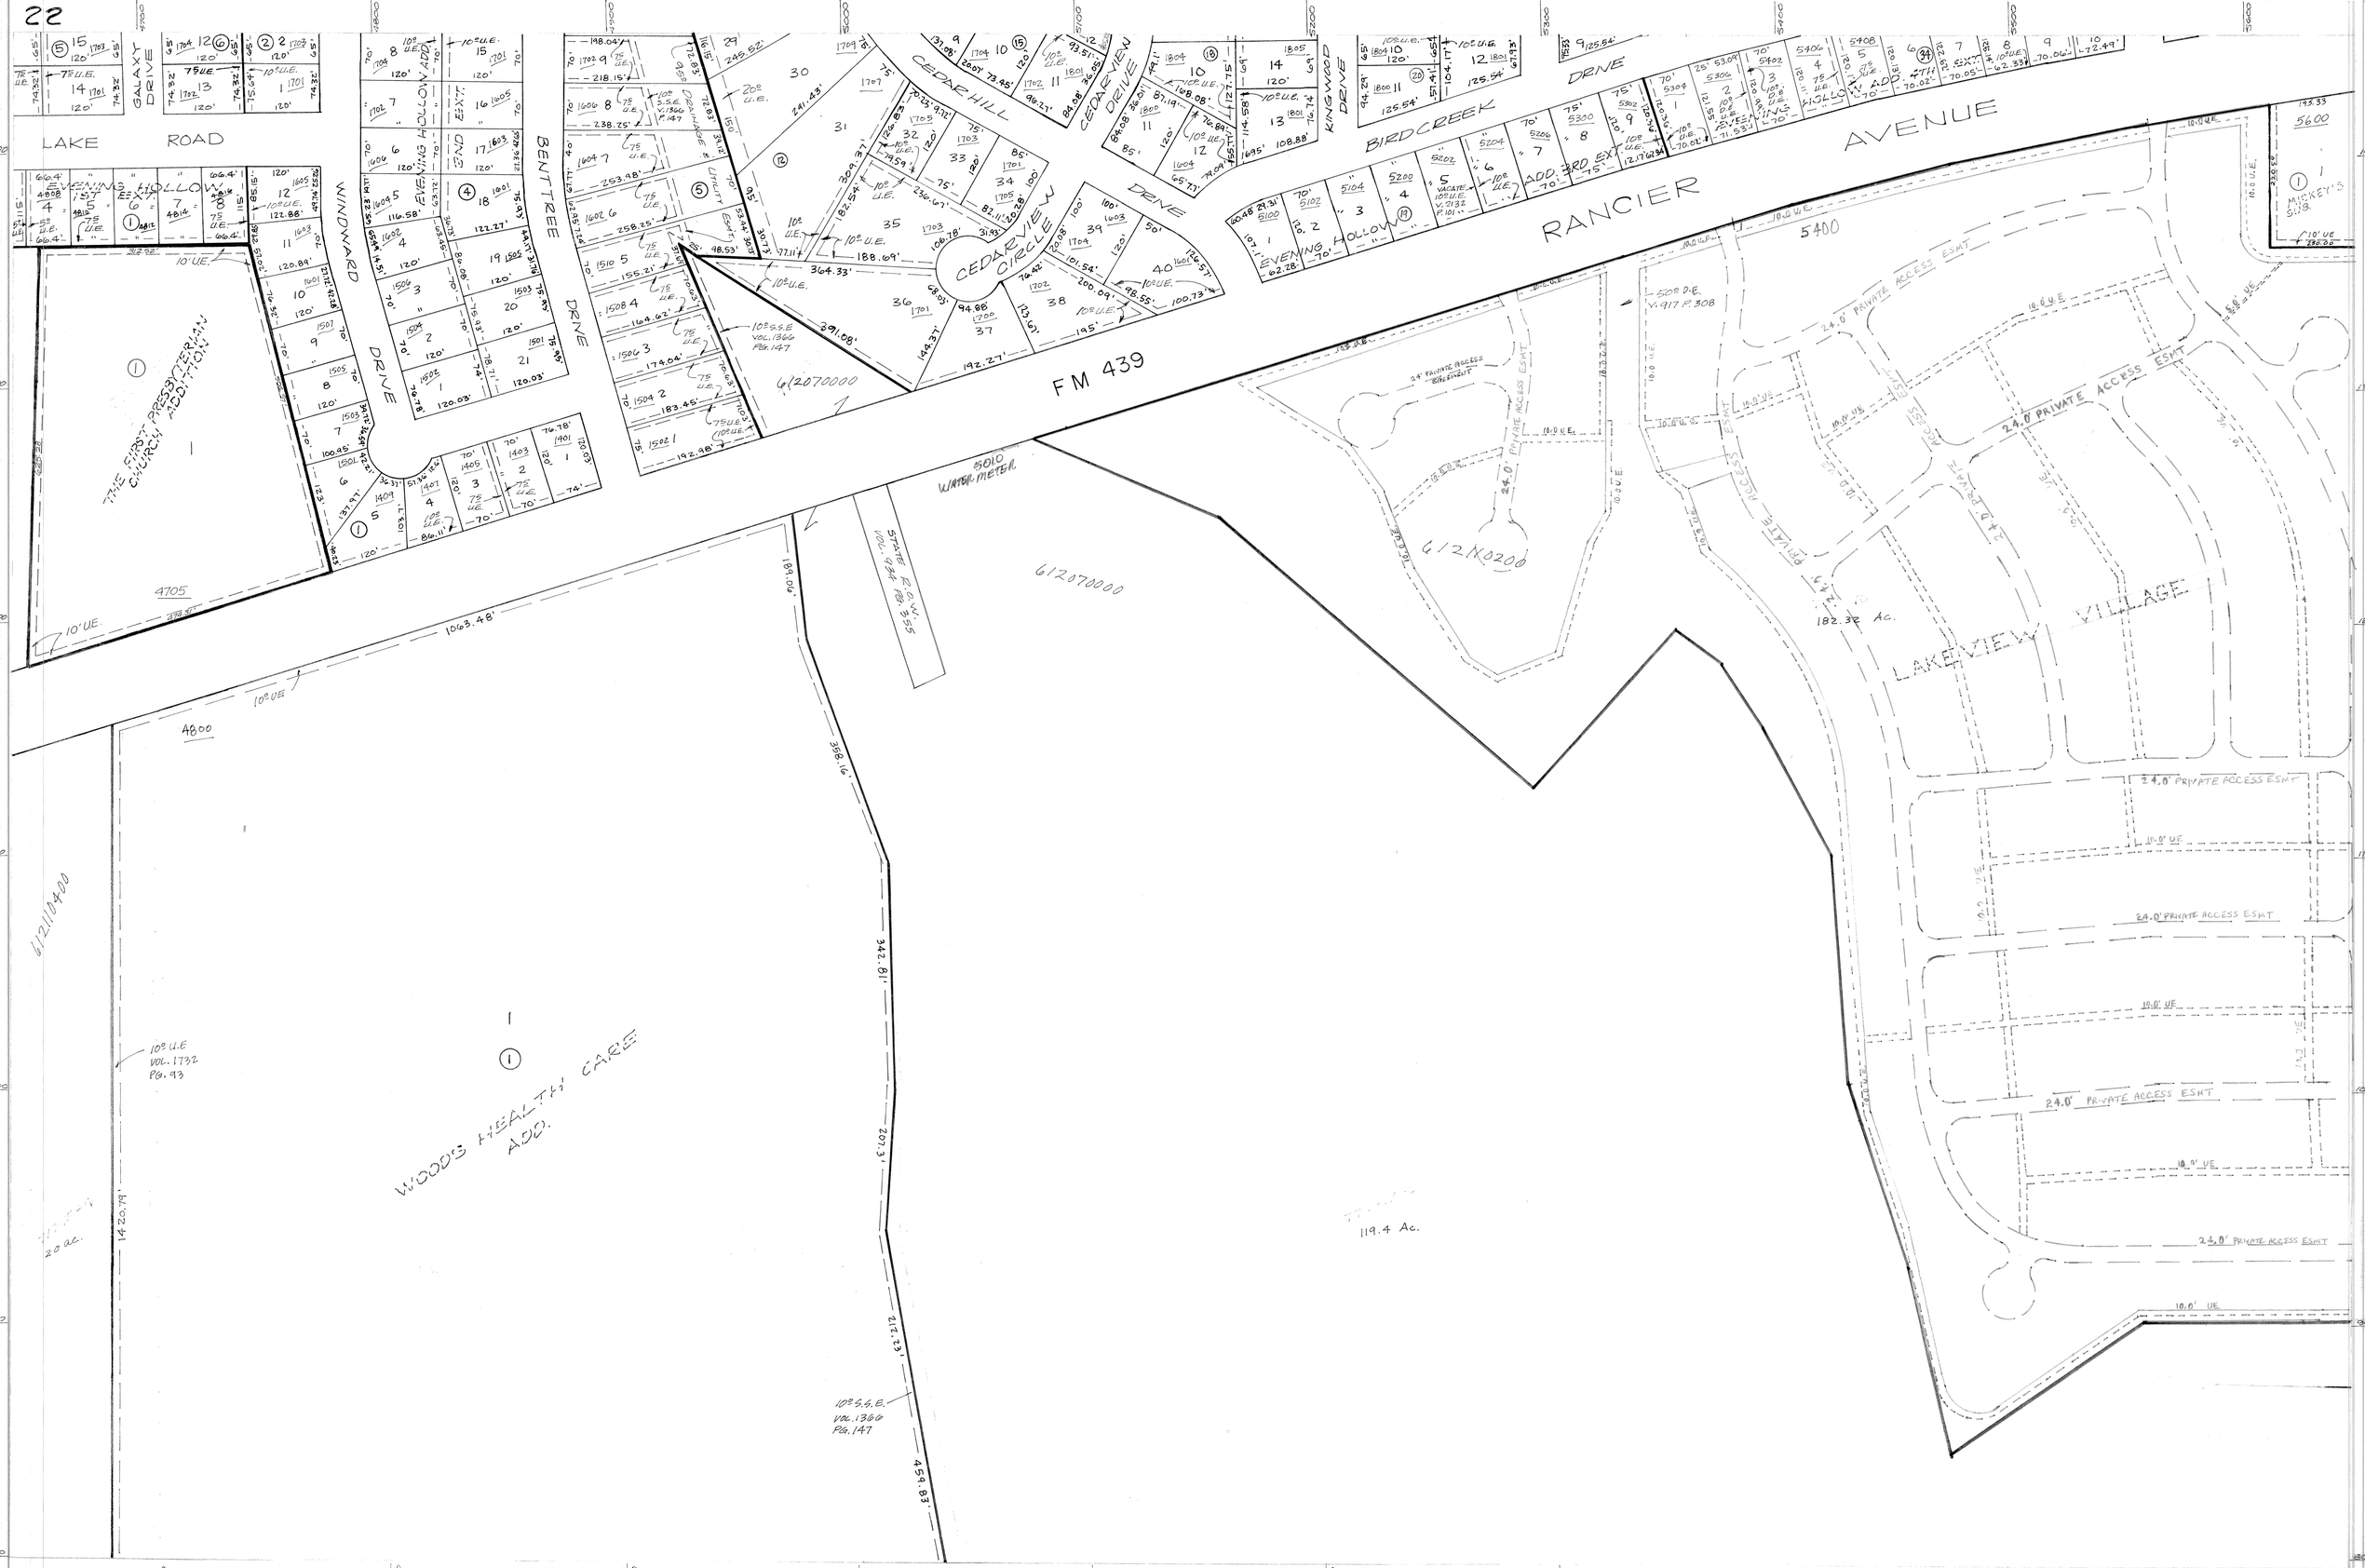
LAKE ROAD
GALAXY DRIVE
EVENING HOLLOW ADD.
EVENING HOLLOW EXT.
WINDWARD DRIVE
BENTTREE DRIVE
CEDAR HILL
CEDAR VIEW DRIVE
CEDAR VIEW CIRCLE
KINGWOOD DRIVE
BIRDCREEK DRIVE
3RD EXT.
ADD. 4TH
RANCIER AVENUE
FM 439
THE FIRST PRESBYTERIAN CHURCH ADDITION
WOODS HEALTH CARE ADD.
LAKEVIEW VILLAGE
24.0' PRIVATE ACCESS ESMT
10.0' UE
182.32 Ac.
119.4 Ac.
20 ac.
612070000
612110200
612110400
4705
4800
5400
5600
5010 WATER METER
STATE R.O.W. VOL. 224 PG. 395
10' S.S.E. VOL. 1360 PG. 147
10' U.E VOL. 1732 PG. 93
1063.48'
1420.79'
1181.06'
368.16'
342.81'
201.3'
423.23'
451.83'