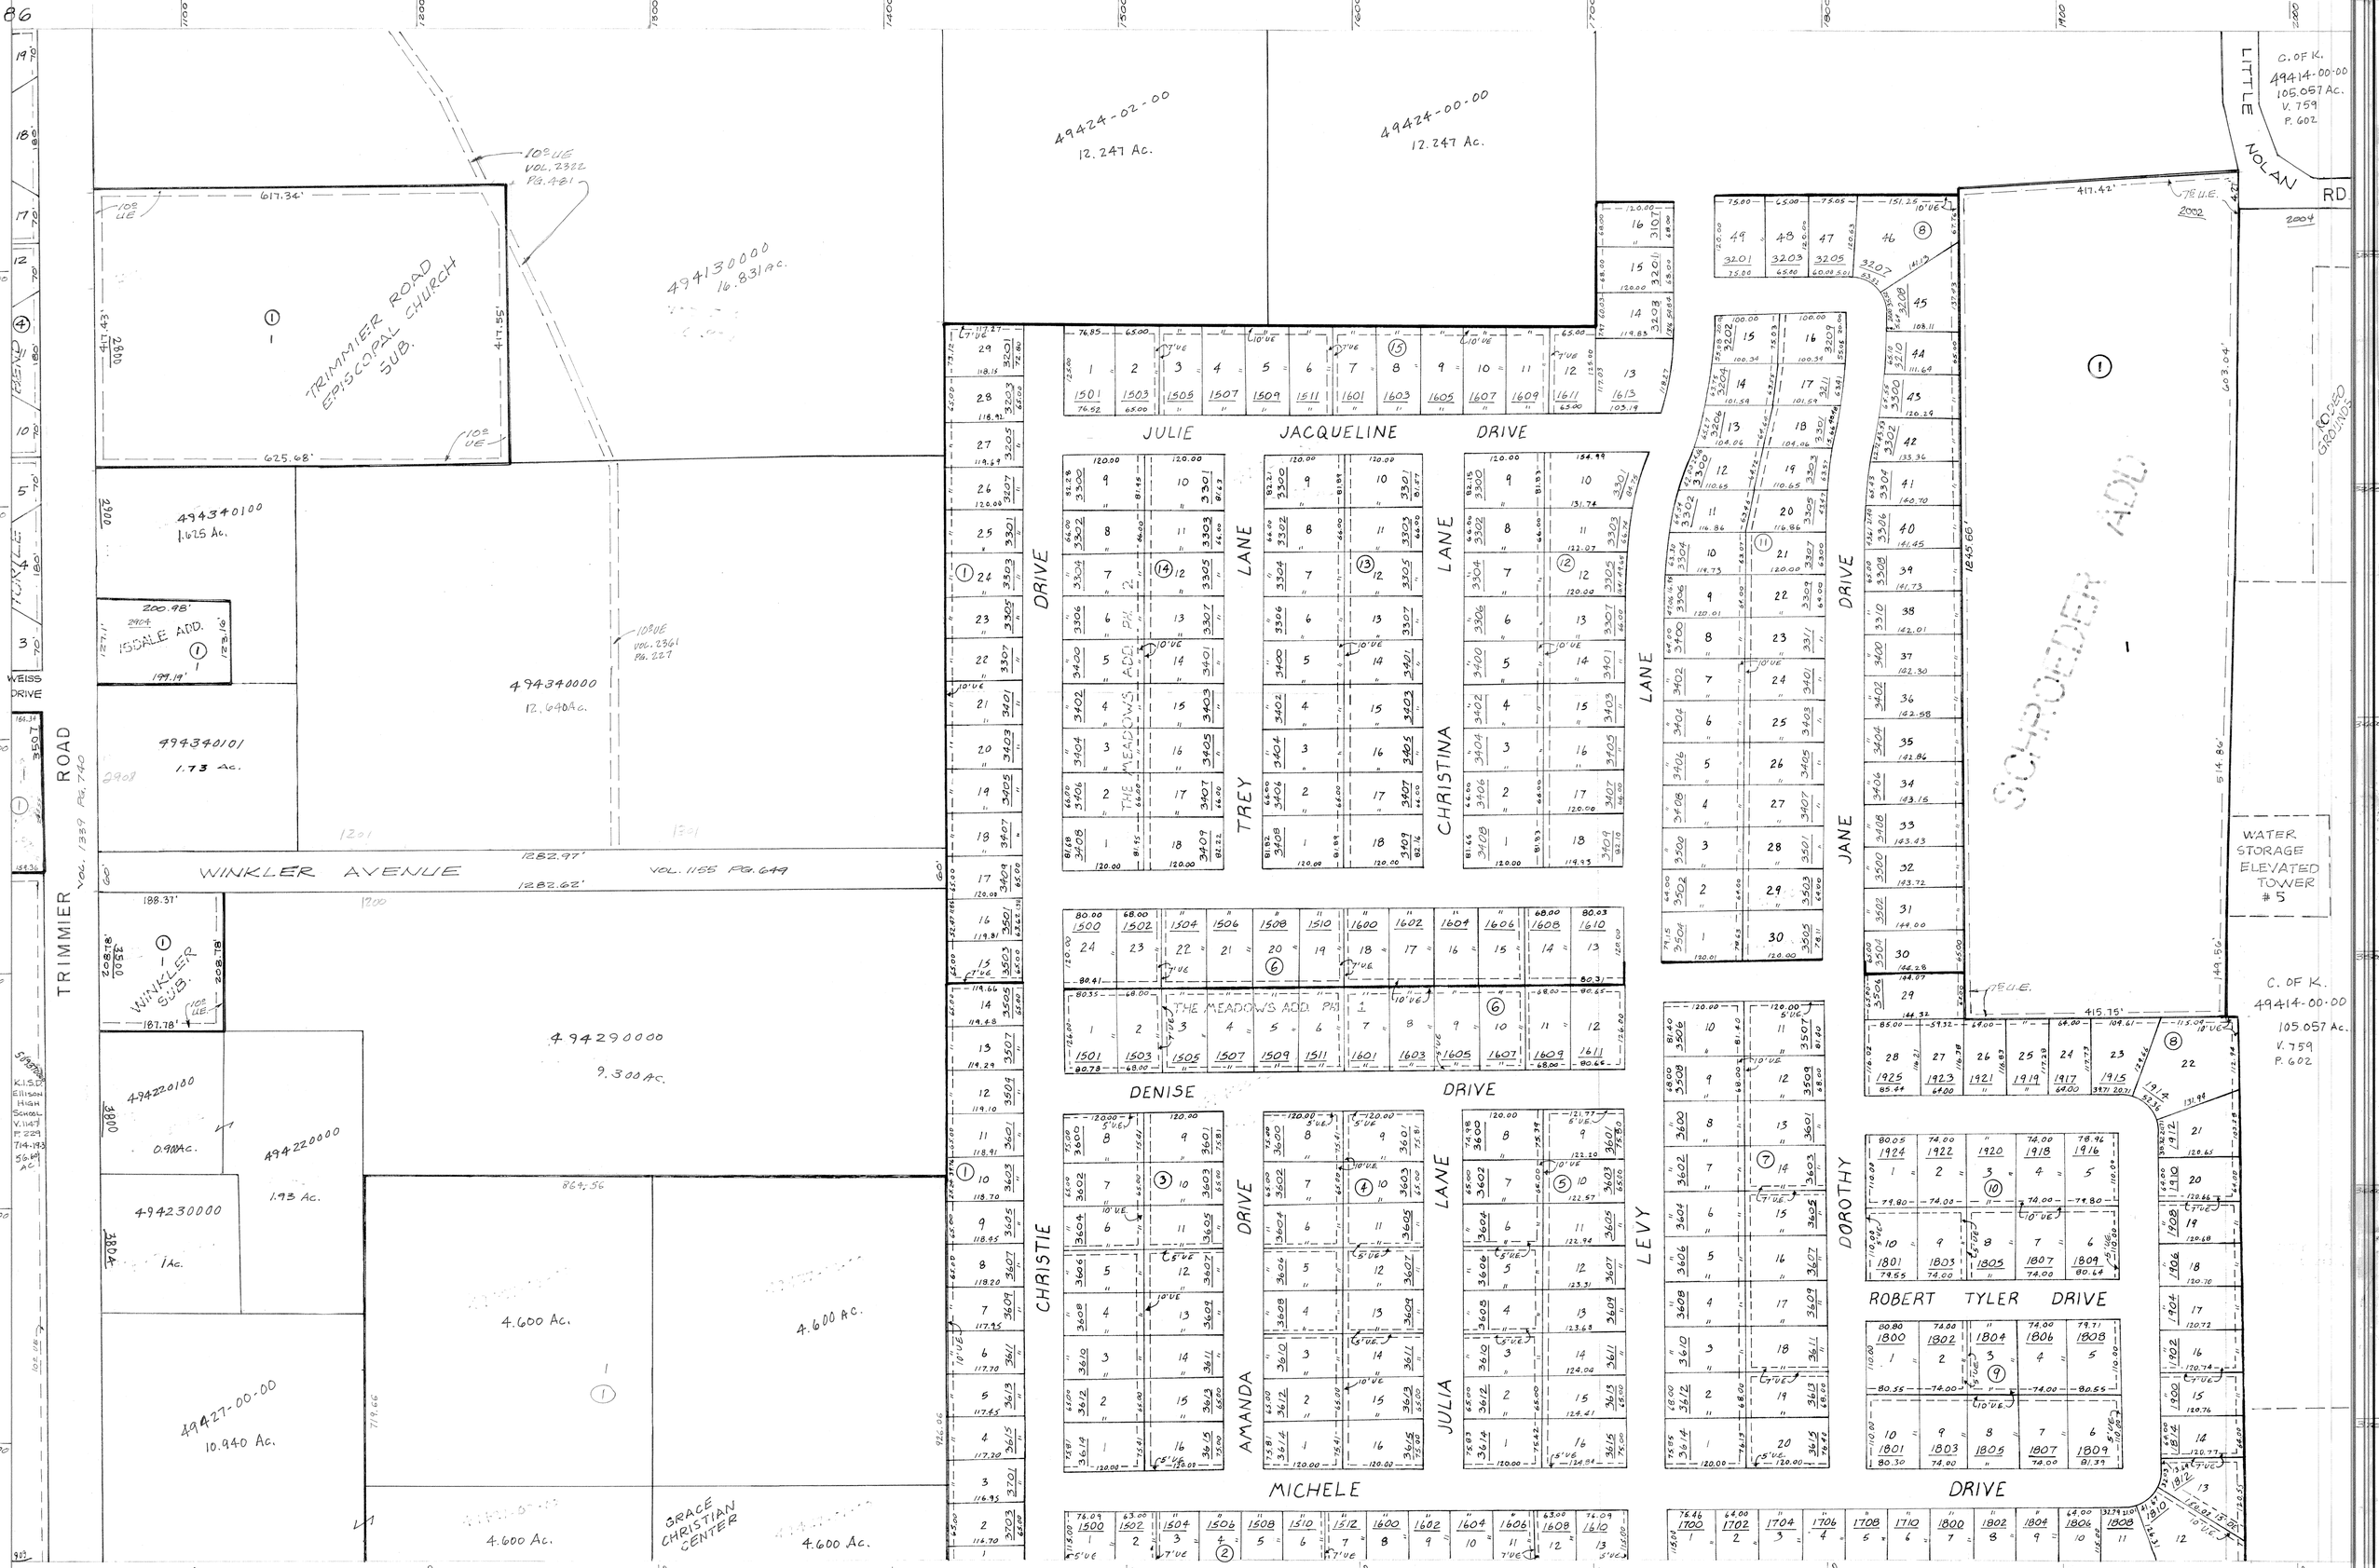
86
TRIMMIER ROAD
WEISS DRIVE
WINKLER AVENUE
VOL. 1155 PG. 649
VOL. 1339 PG. 740
TRIMMIER ROAD EPISCOPAL CHURCH SUB.
617.34'
625.68'
417.43'
417.55'
10' UE VOL. 2322 PG. 481
10' UE VOL. 2361 PG. 227
494130000 16.831 Ac.
494340100 1.625 Ac.
494340101 1.73 Ac.
494340000 12.604 Ac.
494290000 9.300 Ac.
494220100 0.90 Ac.
494220000 1.93 Ac.
494230000 1 Ac.
494277-00-00 10.940 Ac.
4.600 Ac.
GRACE CHRISTIAN CENTER
K.I.S.D. Ellison High School V. 1147 P. 229 714-193 56.69 Ac.
ISDALE ADD.
200.98'
199.19'
188.37'
WINKLER SUB.
187.78'
208.78'
864.56'
719.66'
926.06'
1282.97'
1282.62'
49424-02-00 12.247 Ac.
49424-00-00 12.247 Ac.
C. OF K. 49414-00-00 105.057 Ac. V. 759 P. 602
LITTLE NOLAN RD.
417.42'
603.04'
514.86'
1245.66'
149.56'
415.75'
SCHROEDER ADD.
WATER STORAGE ELEVATED TOWER # 5
CLOSED GROUNDS
JULIE DRIVE
JACQUELINE DRIVE
THE MEADOWS ADD. PH 2
THE MEADOWS ADD. PH 1
TREY LANE
CHRISTINA LANE
JANE DRIVE
DENISE DRIVE
CHRISTIE DRIVE
AMANDA LANE
JULIA LANE
LEVY LANE
DOROTHY DRIVE
ROBERT TYLER DRIVE
MICHELE DRIVE