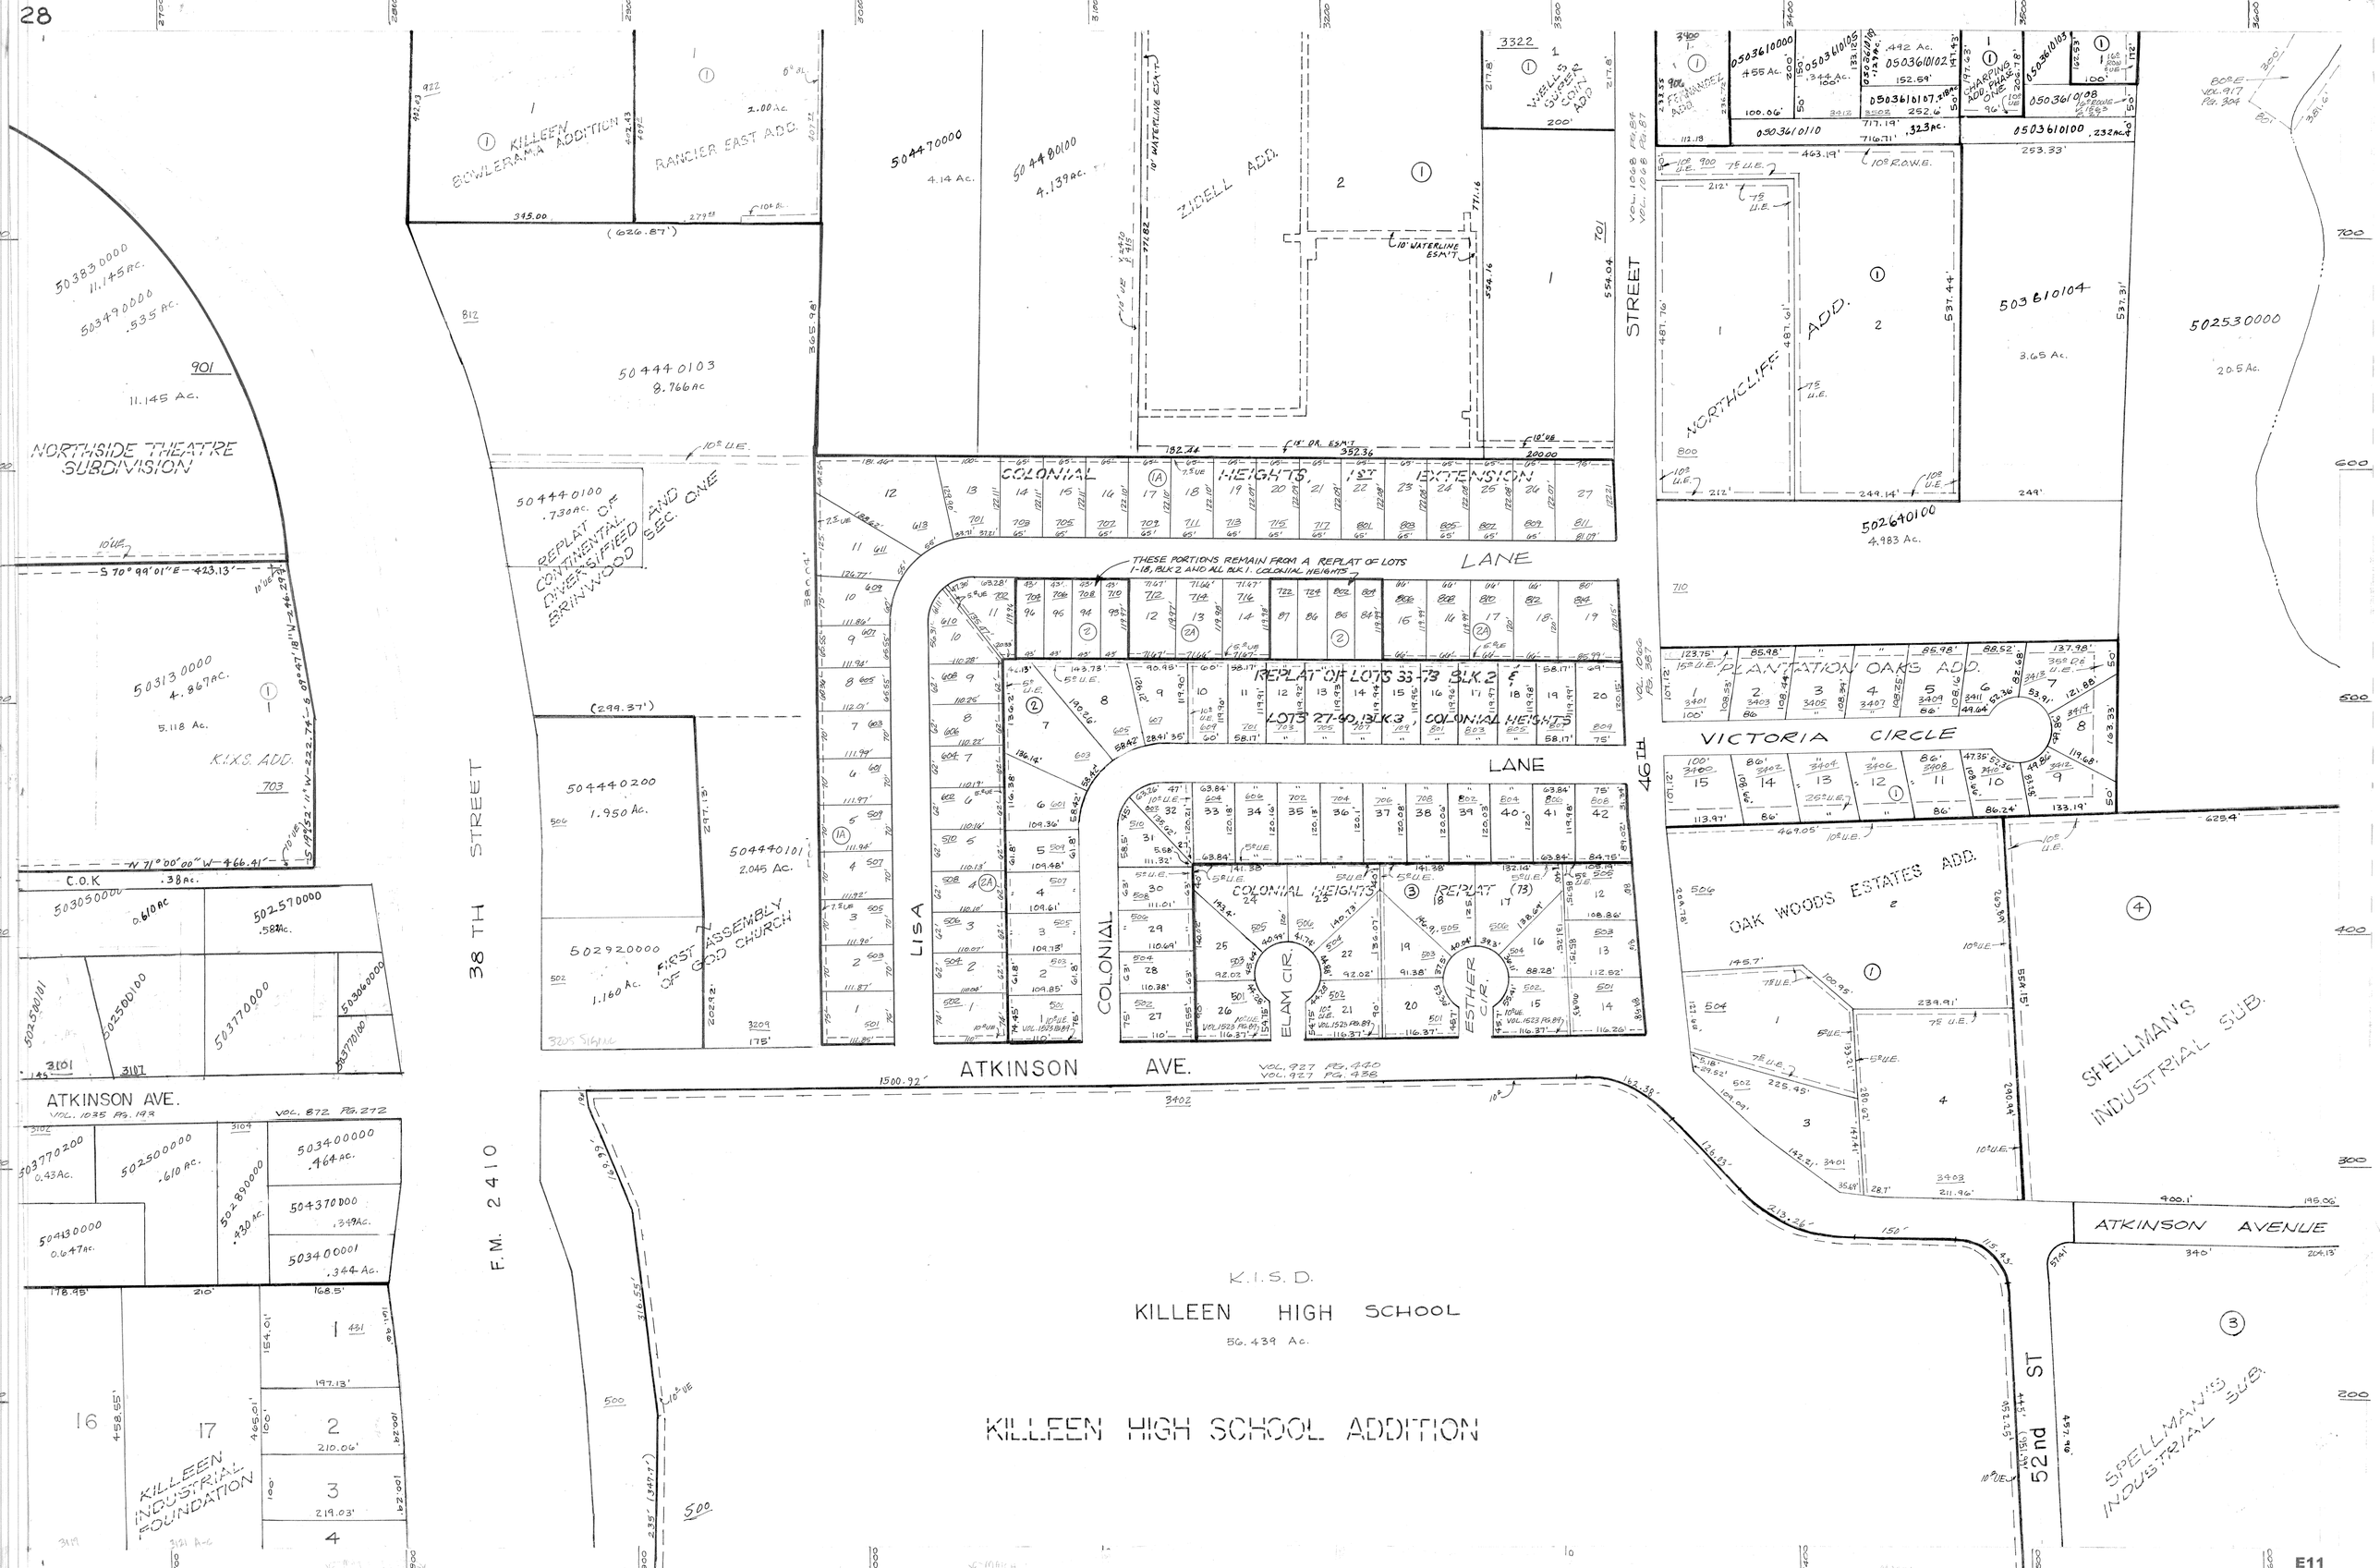
KILLEEN BOWLERAMA ADDITION
RANCIER EAST ADD.
ZIDELL ADD.
WELLS & COTTER COMM. ADD.
NORTHSIDE THEATRE SUBDIVISION
REPLAT OF CONTINENTAL DIVERSIFIED BRINWOOD SEC. ONE
COLONIAL HEIGHTS 1ST EXTENSION
REPLAT OF LOTS 33-73 BLK. 2 & LOTS 27-40, BLK. 3 COLONIAL HEIGHTS
THESE PORTIONS REMAIN FROM A REPLAT OF LOTS 1-18, BLK 2 AND ALL BLK 1, COLONIAL HEIGHTS
COLONIAL HEIGHTS REPLAT (73)
NORTHCLIFF ADD.
PLANTATION OAKS ADD.
VICTORIA CIRCLE
OAK WOODS ESTATES ADD.
SHELLMAN'S INDUSTRIAL SUB.
SPELLMAN'S INDUSTRIAL SUB.
KILLEEN INDUSTRIAL FOUNDATION
FIRST ASSEMBLY OF GOD CHURCH
K.I.S.D.
KILLEEN HIGH SCHOOL
56.439 Ac.
KILLEEN HIGH SCHOOL ADDITION
ATKINSON AVE.
ATKINSON AVENUE
38TH STREET
46TH STREET
52nd ST
LISA
COLONIAL
ELAM CIR.
ESTHER CIR.
F.M. 2410
LANE
STREET
C.O.K.
K.I.S.D.