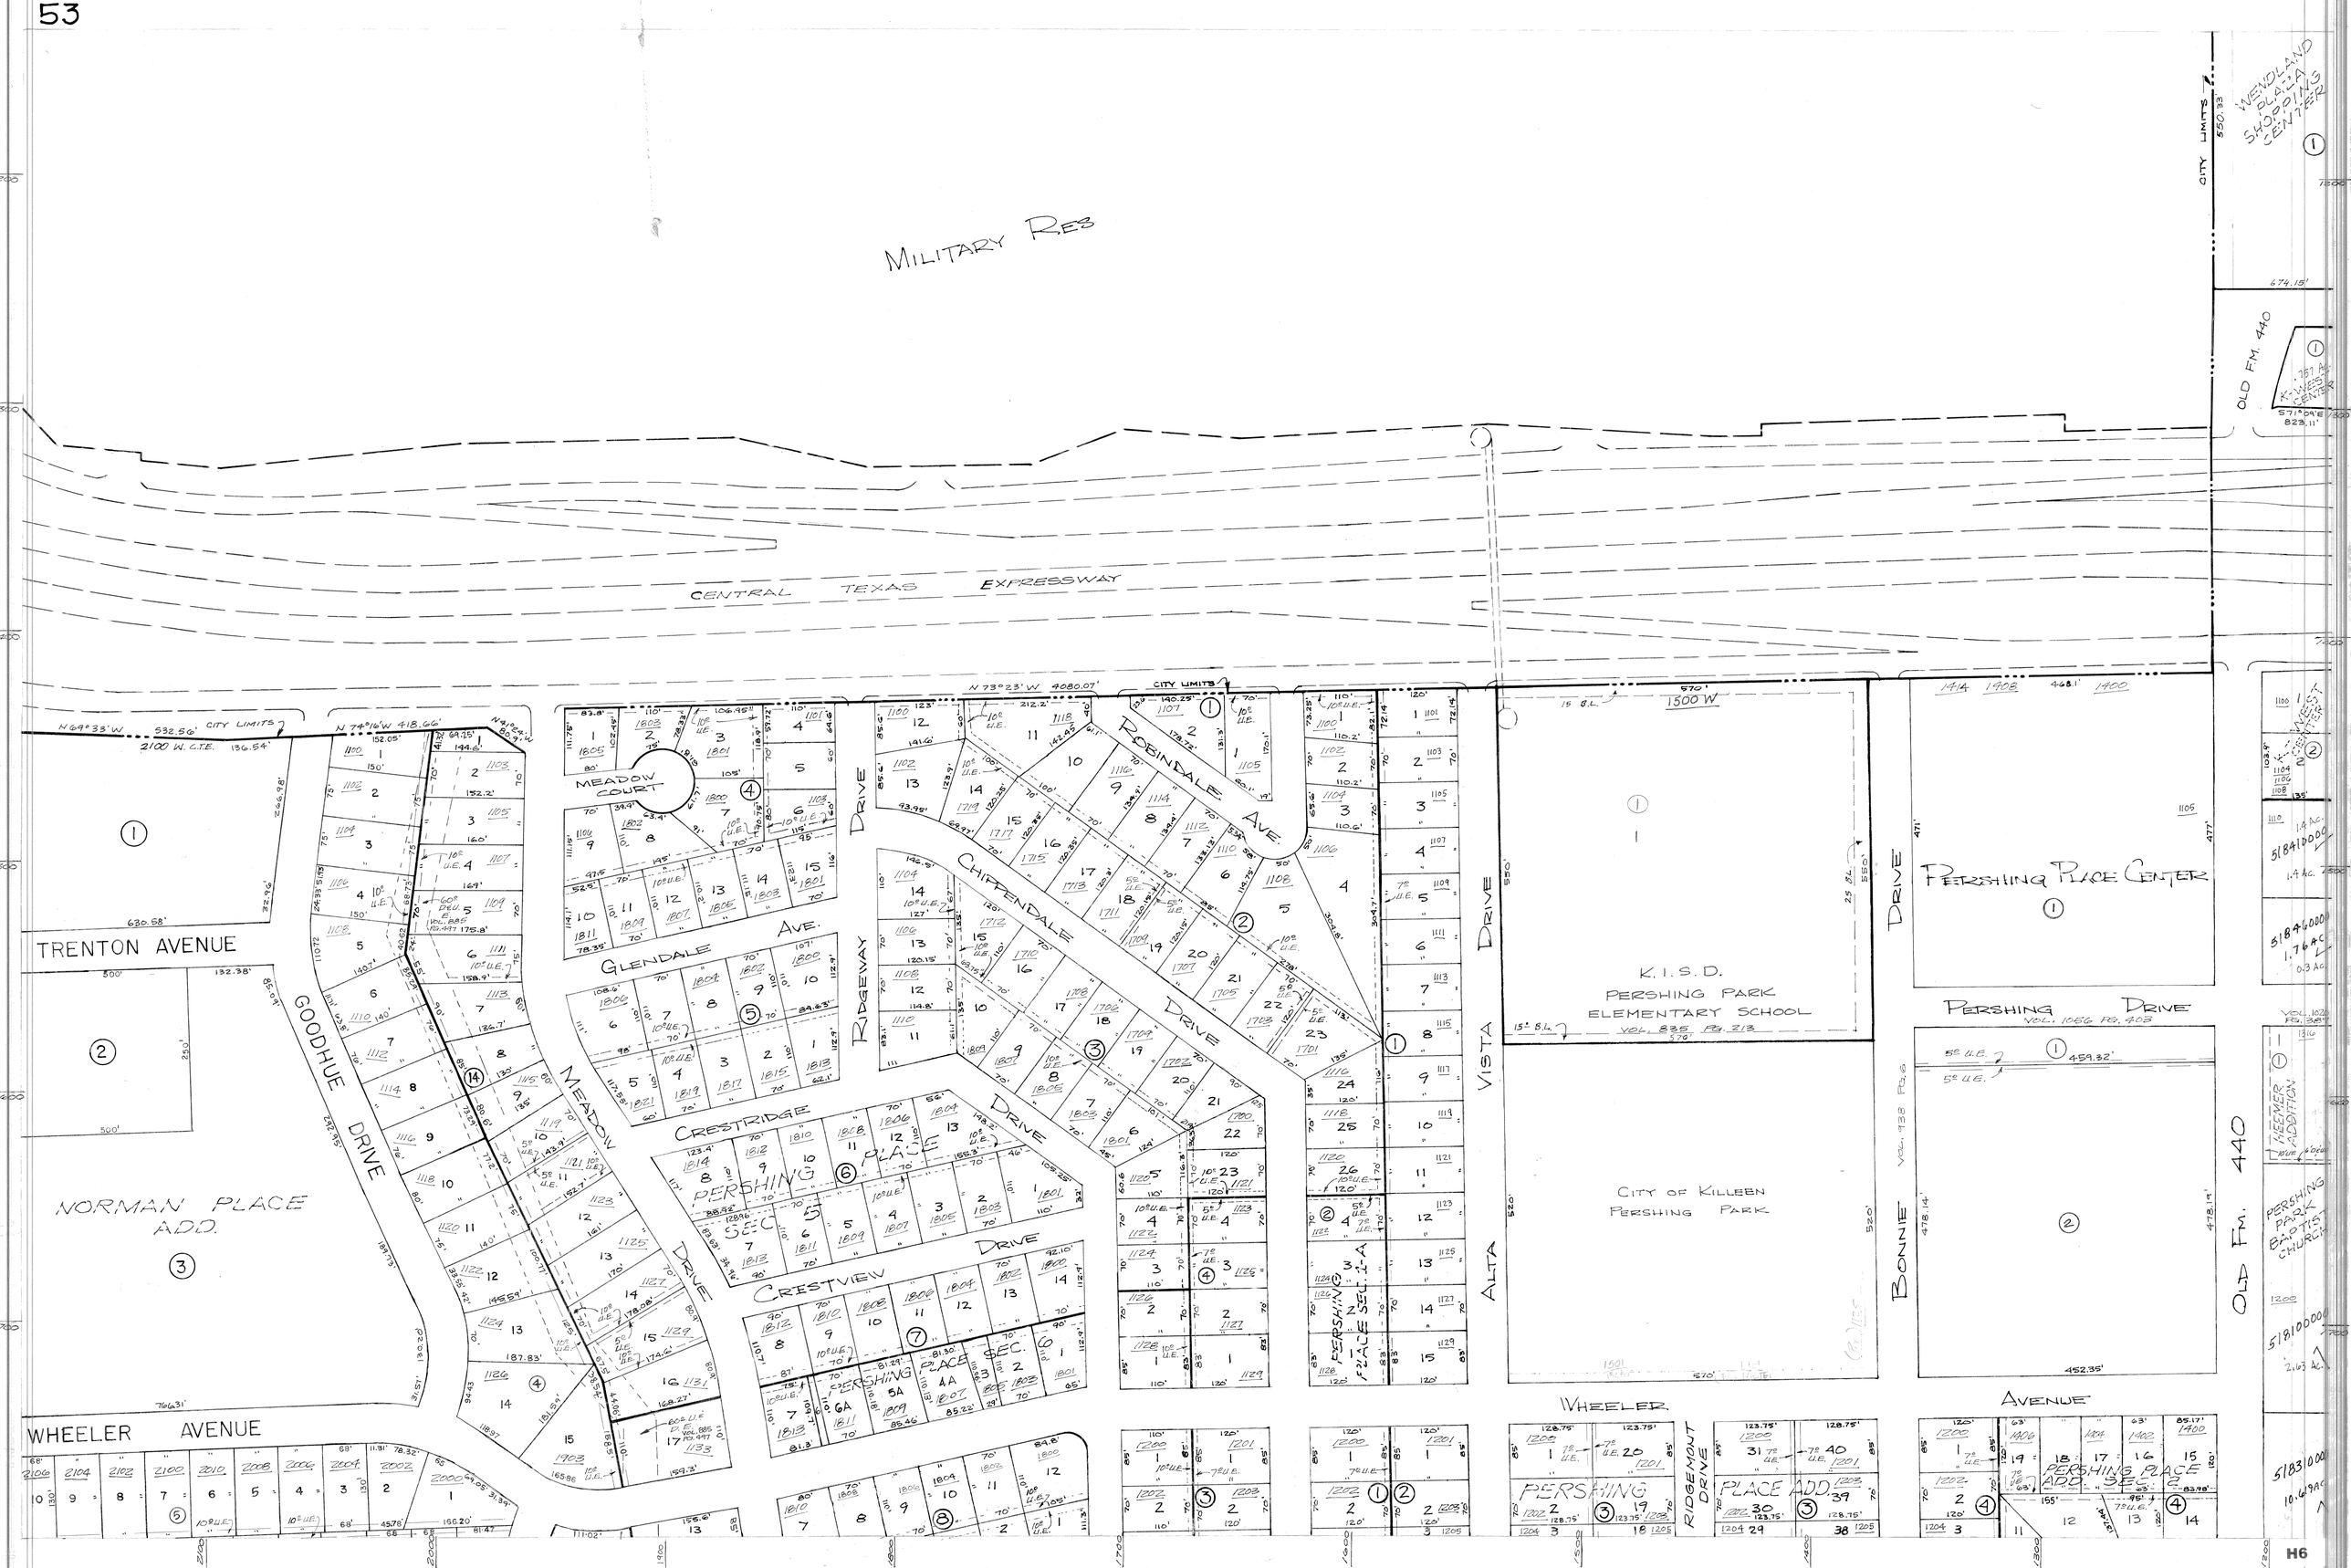
MILITARY RES
CENTRAL TEXAS EXPRESSWAY
CITY LIMITS
WENDLAND PLAZA SHOPPING CENTER
OLD FM 440
K-MART WEST CENTER
PERSHING PLACE CENTER
PERSHING DRIVE
VOL. 1056 PG. 403
K.I.S.D.
PERSHING PARK
ELEMENTARY SCHOOL
VOL. 835 PG. 213
CITY OF KILLEEN
PERSHING PARK
VOL. 938 PG. 6
BONNIE
ALTA VISTA DRIVE
1500 W
N 73°23' W 4080.07'
N 69°33' W 532.56'
N 74°16' W 418.66'
2100 W. C.T.E.
TRENTON AVENUE
NORMAN PLACE ADD.
GOODHUE DRIVE
MEADOW COURT
MEADOW DRIVE
GLENDALE AVE.
RIDGEWAY DRIVE
CHIPPENDALE DRIVE
ROBINDALE AVE.
CRESTRIDGE DRIVE
CRESTVIEW DRIVE
PERSHING PLACE SEC. 5
PERSHING PLACE SEC. 1-A
PERSHING PLACE SEC. 6
PERSHING PLACE SEC. 2
PERSHING PLACE ADD.
PERSHING PARK BAPTIST CHURCH
WHEELER AVENUE
RIDGEMONT DRIVE
OLD FM. 440
H6