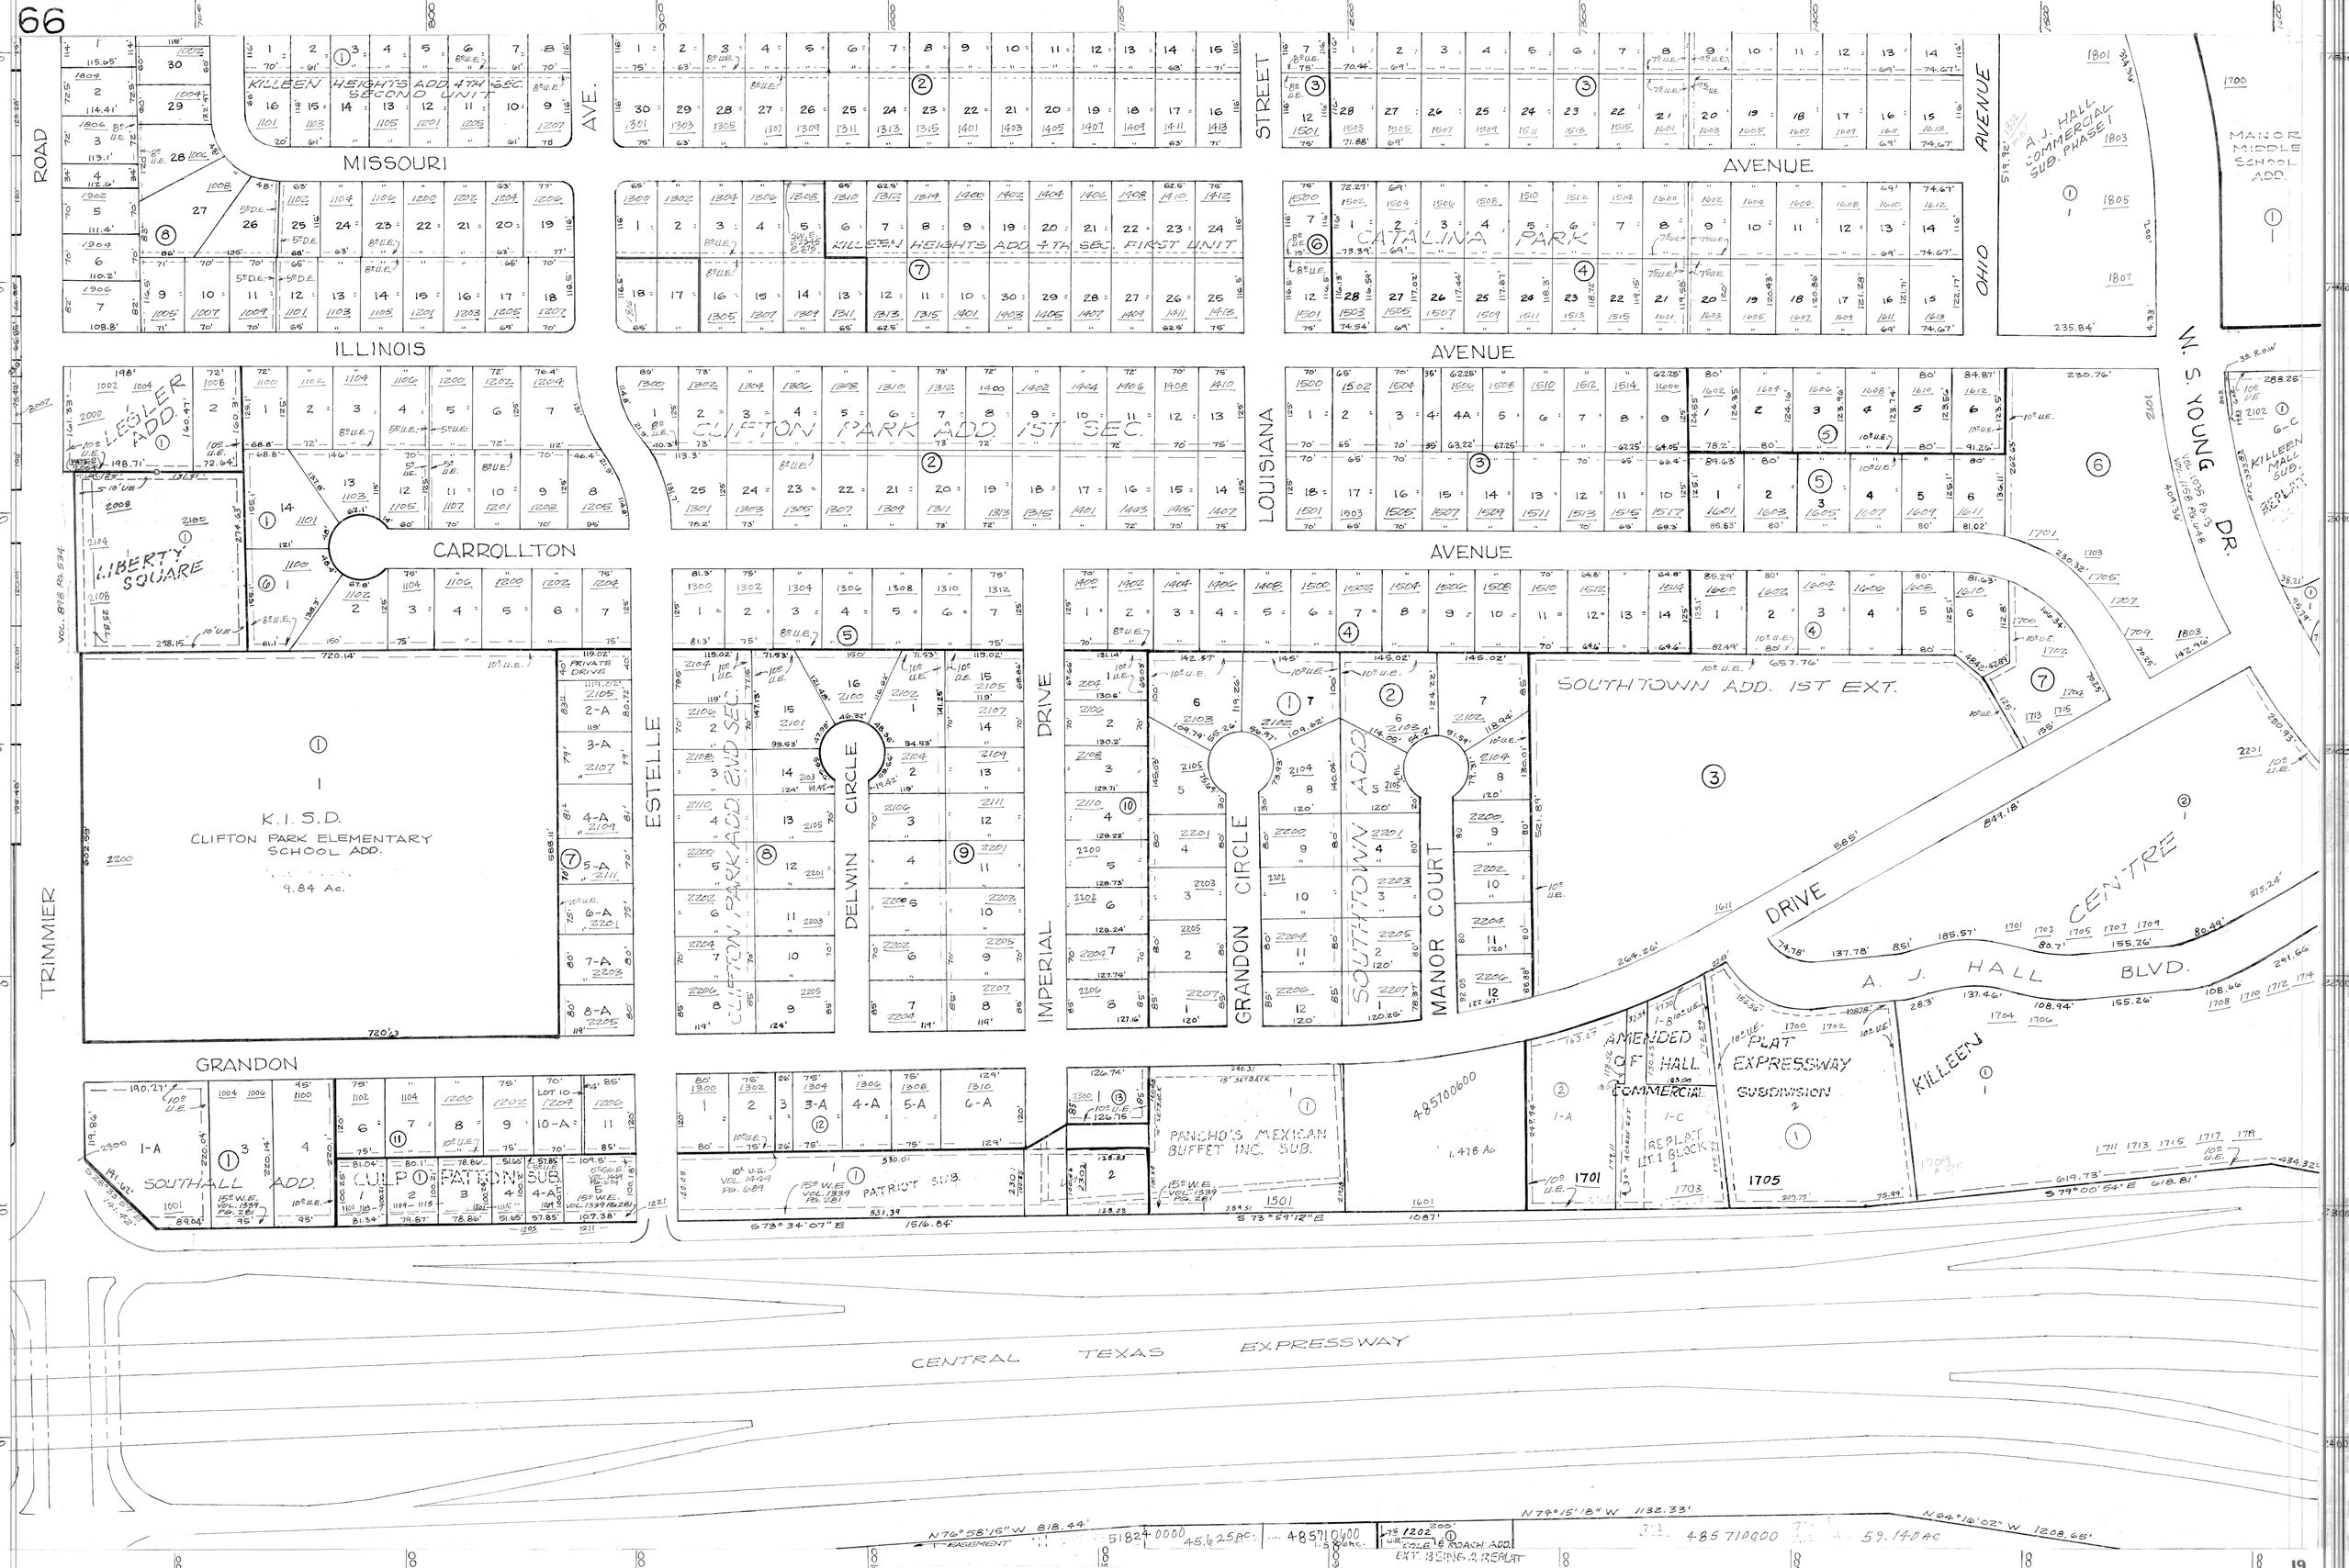
MISSOURI AVE.
KILLEEN HEIGHTS ADD 4TH SEC. SECOND UNIT
KILLEEN HEIGHTS ADD 4TH SEC. FIRST UNIT
CATALINA PARK
A.J. HALL COMMERCIAL SUB. PHASE I
MANOR MIDDLE SCHOOL ADD.
OHIO AVENUE
ILLINOIS AVENUE
LEGLER ADD.
LIBERTY SQUARE
CLIFTON PARK ADD 1ST SEC.
LOUISIANA AVENUE
W. S. YOUNG DR.
KILLEEN MALL SUB.
CARROLLTON
K.I.S.D.
CLIFTON PARK ELEMENTARY SCHOOL ADD.
9.84 Ac.
TRIMMER ROAD
ESTELLE
CLIFTON PARK ADD 2ND SEC.
CIRCLE
DELWIN DRIVE
IMPERIAL
GRANDON CIRCLE
SOUTHTOWN ADD.
MANOR COURT
SOUTHTOWN ADD. 1ST EXT.
CENTRE
A. J. HALL BLVD.
GRANDON
SOUTHALL ADD.
CULP PATTON SUB.
PATRIOT SUB.
PANCHO'S MEXICAN BUFFET INC. SUB.
1.478 Ac
AMENDED PLAT OF HALL COMMERCIAL
REPLAT LT 1 BLOCK 1
EXPRESSWAY SUBDIVISION 2
KILLEEN
CENTRAL TEXAS EXPRESSWAY
N 76°58'15" W 818.44'
N 74°15'18" W 1132.33'
N 64°16'02" W 1208.45'
45.625 AC.
59.140 AC
COLE & ROACH ADD.
EXT. BEING A REPLAT