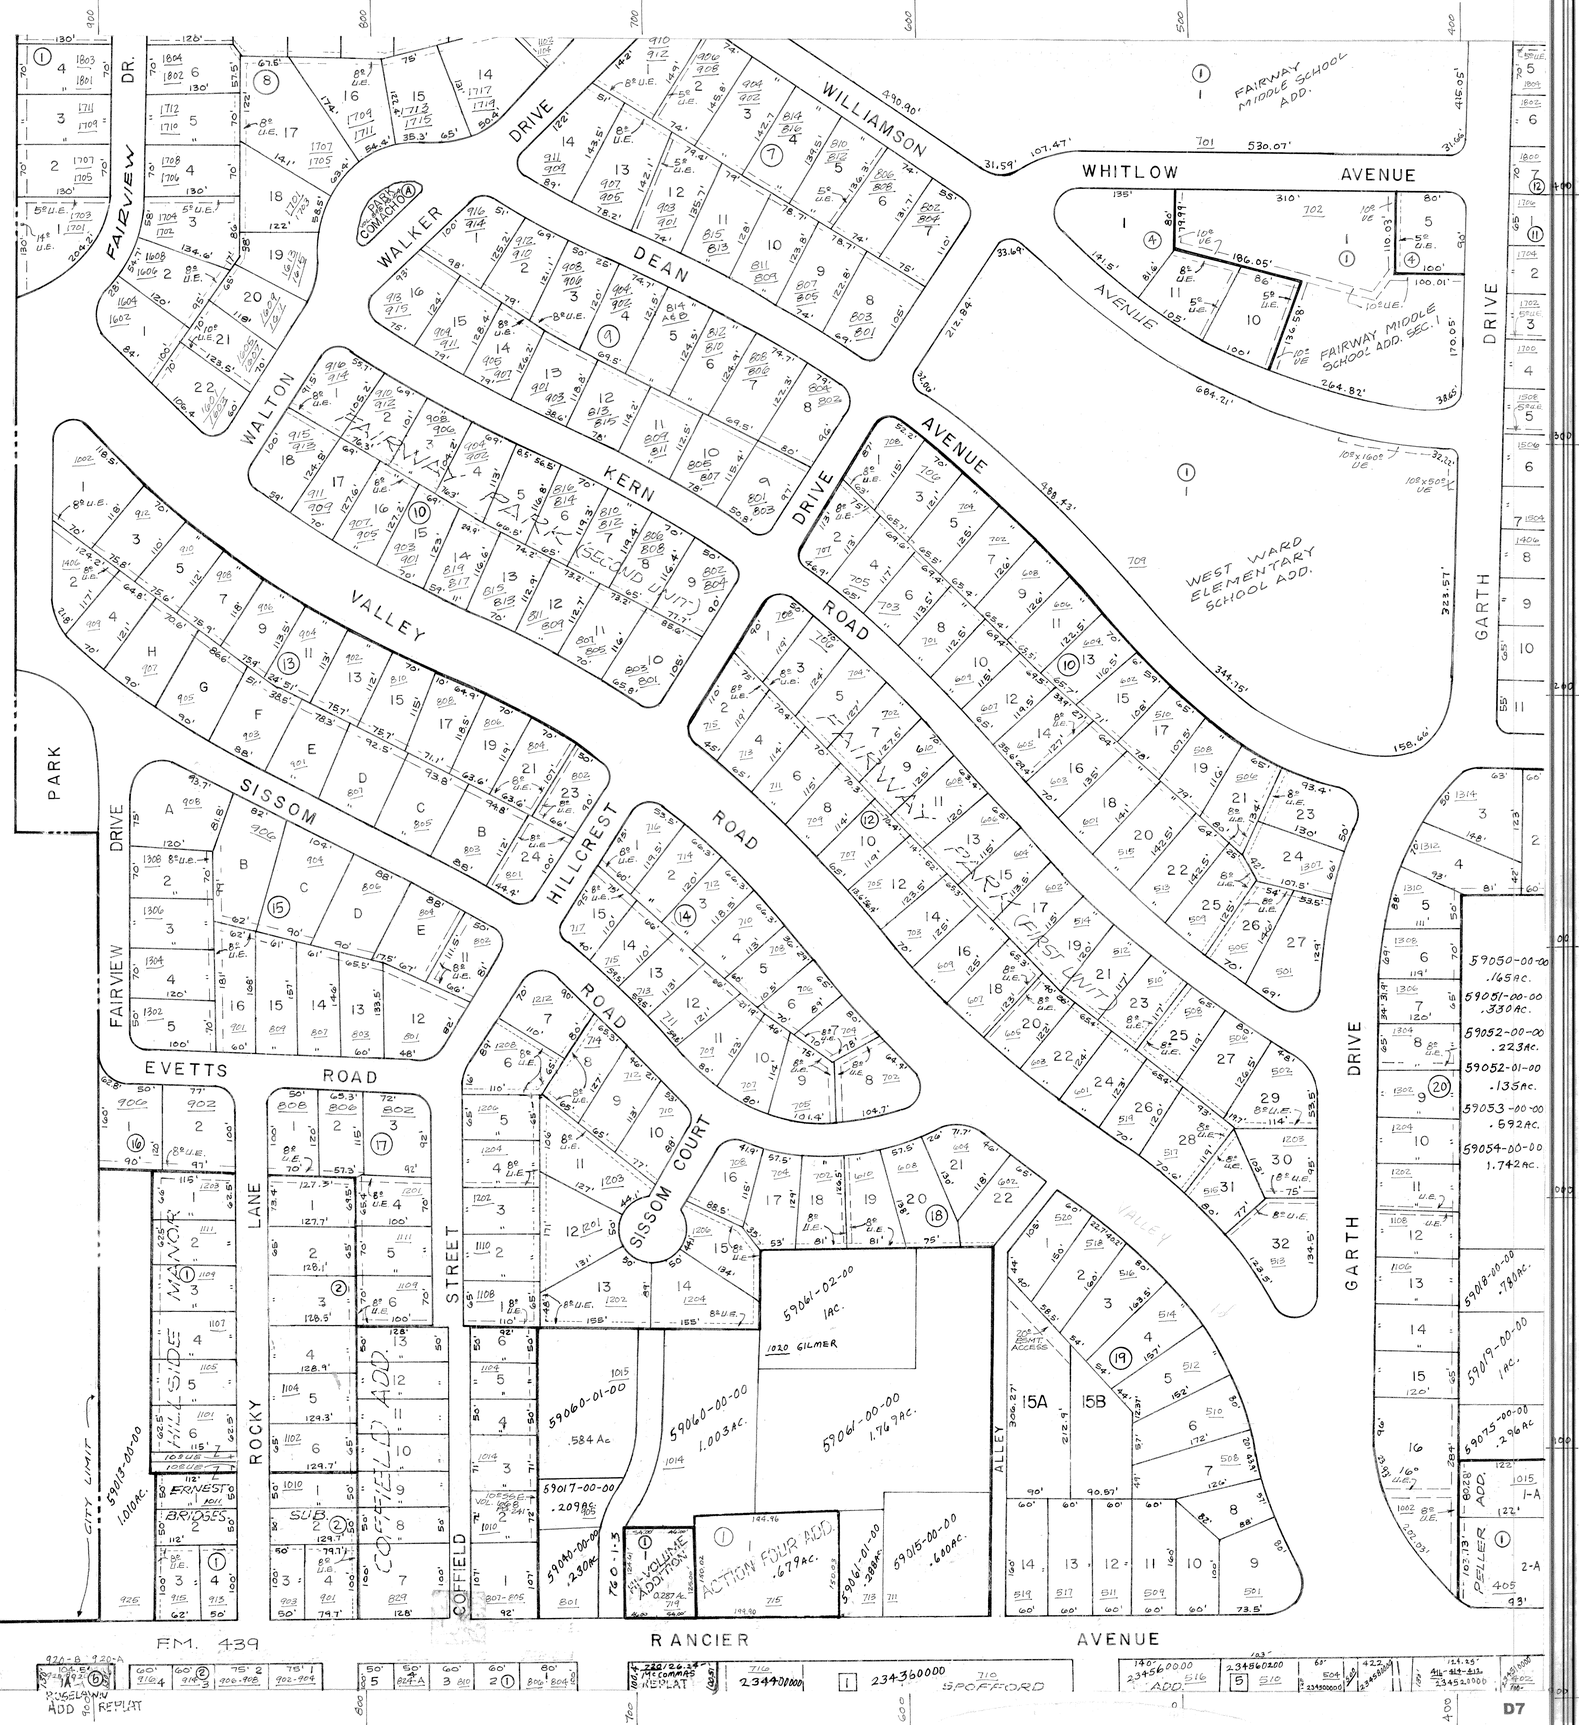
MILITARY RES
FAIRVIEW DR.
WALTON
WALKER
DEAN
KERN
WILLIAMSON
DRIVE
WHITLOW
AVENUE
FAIRWAY MIDDLE SCHOOL ADD.
FAIRWAY MIDDLE SCHOOL ADD. SEC. 1
WEST WARD ELEMENTARY SCHOOL ADD.
GARTH
DRIVE
VALLEY
SECOND UNIT
PARK
SISSOM
HILLCREST
ROAD
FIRST UNIT
EVETTS
ROAD
SISSOM COURT
HILL SIDE MANOR
ERNEST
BRIDGES
SUB.
ROCKY
LANE
STREET
COFFIELD ADD.
COFFIELD
CITY LIMIT
ALLEY
59050-00-00 .165AC.
59051-00-00 .330AC.
59052-00-00 .223AC.
59052-01-00 .135AC.
59053-00-00 .592AC.
59054-00-00 1.742AC.
59018-00-00 .78AC.
59019-00-00 1AC.
59075-00-00 .296AC
59060-01-00 .584 Ac.
59060-00-00 1.003AC.
59061-00-00 1.769AC.
59061-02-00 1AC.
1020 GILMER
59017-00-00 .209AC.
59040-00-00 .230AC.
HILLVIEW ADDITION
ACTION FOUR ADD. .679AC.
59061-01-00 .288AC.
59015-00-00 .60AC.
59018-00-00 1.01AC.
FM. 439
RANCIER
AVENUE
SPOFFORD
234400000
234360000
234560000
234560200
ADD.
ADD. REPLAT
D7