CURVE DATA

	① Inner	① ℄	① Outer	② Inner	② ℄	② Outer	③ Inner	③ ℄	③ Outer	④ Inner	④ ℄	④ Outer	⑤ Inner	⑤ ℄	⑤ Outer	⑥ Inner	⑥ ℄	⑥ Outer	⑦ Inner	⑦ ℄	⑦ Outer
∡	15°07'34"	1/24	7°33'47"	14°59'27"	1/24	7°29'43"	26°00'46"	1/24	13°00'23"	34°19'44"	1/24	17°09'52"	90°32'44"	1/24	45°16'22"	90°08'07"	1/24	45°04'04"	90°00'00"	1/24	45°00'00"
R	723.17	753.17	783.17	730.05	760.05	790.05	402.93	432.93	462.93	293.76	323.76	353.76	14.62	39.62	64.62	14.91	39.91	64.91	15.0	40.0	65.0
L	190.32	198.84	206.76	191.01	198.86	206.71	182.93	196.53	210.17	176.41	193.38	211.96	23.18	62.61	102.16	23.46	62.79	102.11	23.56	62.83	102.10
T	96.02	100.0	103.98	96.05	100.0	103.98	93.47	100.0	106.53	90.73	100.0	109.27	14.76	40.0	65.24	14.95	40.0	65.06	15.0	40.0	65.0
C	190.36	198.84	206.16	190.47	198.89	206.12	181.37	194.87	208.37	173.39	191.03	208.86	20.77	56.30	91.82	21.0	56.51	91.91	21.21	56.57	91.92
D	7.9229	7.6073	7.3159	7.8482	7.5384	7.2522	14.2198	13.2344	12.3768	19.5043	17.6970	[illegible]	391.99	144.64	88.681	384.34	143.59	88.28	382.03	143.26	88.16

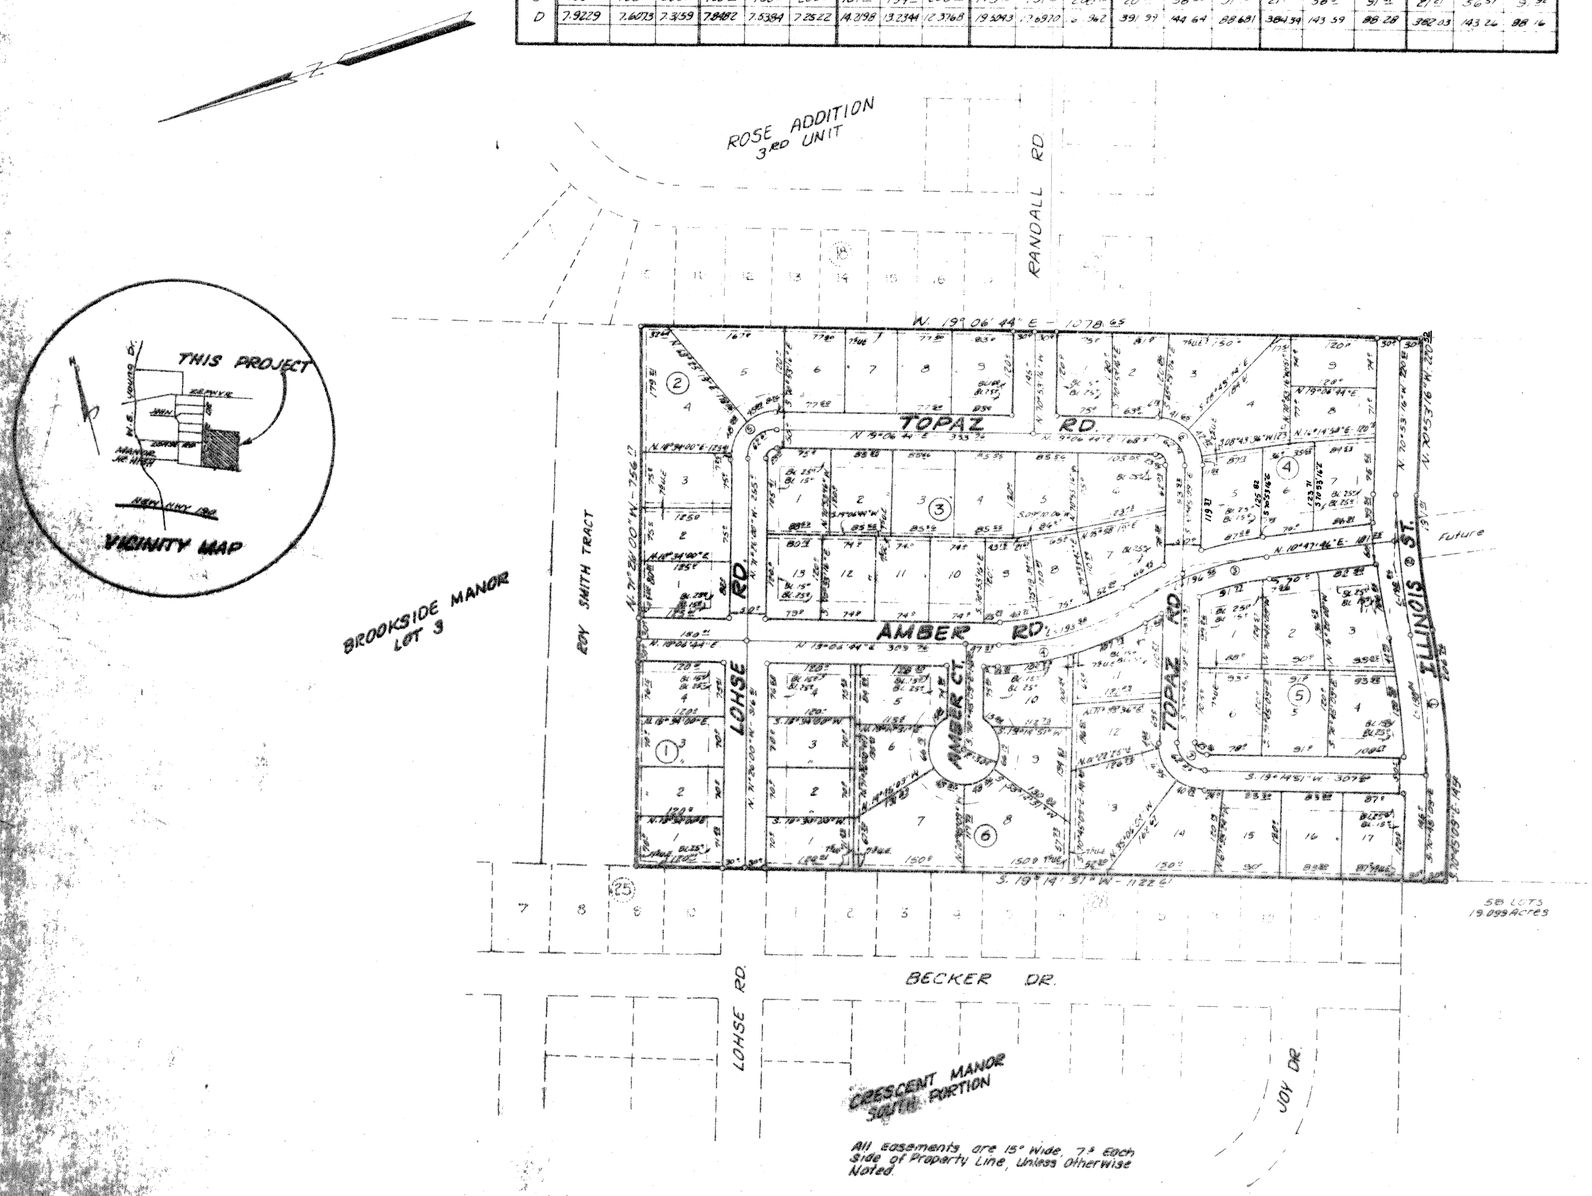

All Easements are 15' Wide, 7.5' Each Side of Property Line, Unless Otherwise Noted.

7th November

Chairman Planning Commission

Linda C. Thornton

14th November

This subdivision lies entirely within the City Limits of the City of Killeen, Texas.

Orenda Estep

29th day of NOV

CAB A Page SLIDE 36-D

1572

786

FINAL PLAT

MANOR ADDITION
City of Killeen, Texas

Developers HALAREK CORP.

DATE	DESIGNED	DRAWN	APPROVED
SCALE	SHEET OF		