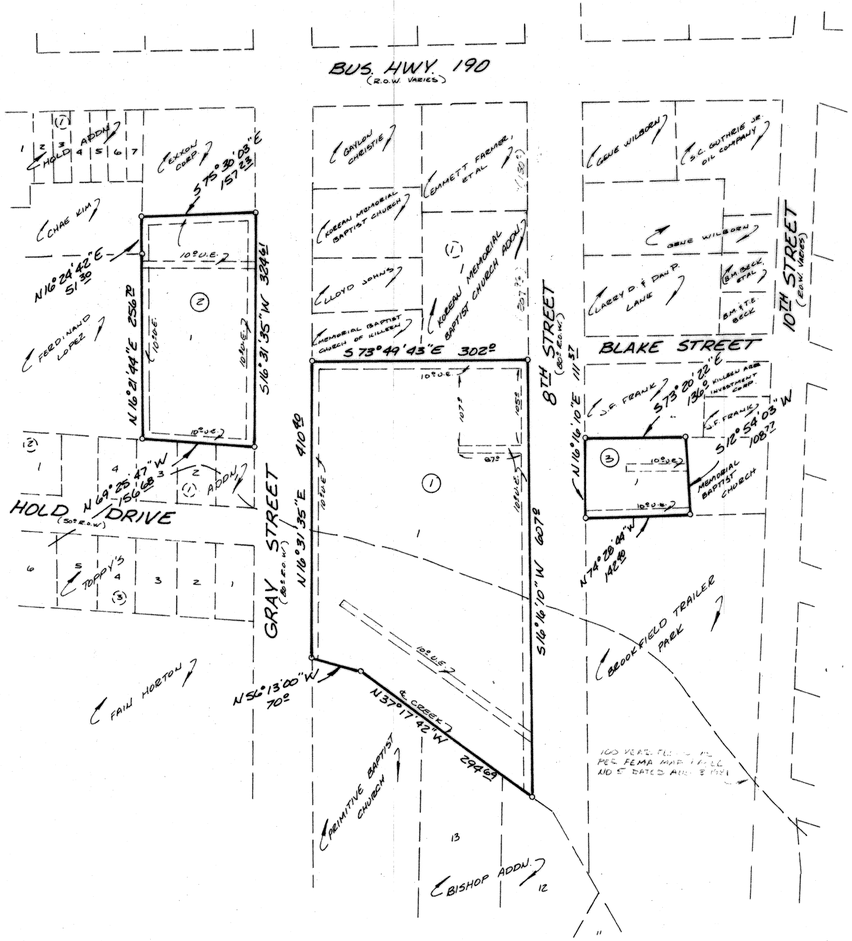

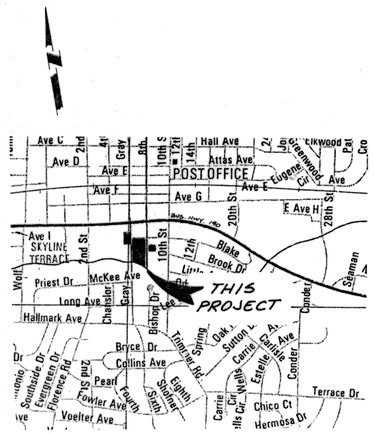

VICINITY MAP

NOT TO SCALE

KNOW ALL MEN BY THESE PRESENTS, that MEMORIAL BAPTIST CHURCH, whose address is 200 S. Gray, Killeen, Texas, 76541, being the sole owners of that certain 4.952 acre tract out of the Alex Thompson Survey, Abstract No. 813, which is more fully described in the Dedication of MEMORIAL BAPTIST CHURCH ADDITION, as shown by the plat hereof, attached hereto, and made a part hereon, and approved by the City Council of the City of Killeen, Bell County, Texas, and MEMORIAL BAPTIST CHURCH does hereby adopt said MEMORIAL BAPTIST CHURCH ADDITION, as an Addition to the City of Killeen, Bell County, Texas, and hereby dedicates to said City all streets, avenues, roads, drives and alleys shown on said plat, the same to be used as public thoroughfares and for the installation and maintenance of public utilities when and as authorized by the City of Killeen. The utility easements shown on said plat are dedicated to said City for the installation and maintenance of any and all public utilities, which the City may install or permit to be installed or maintained.

REVEREND FLOYD FRANKS
MEMORIAL BAPTIST CHURCH

BEFORE ME, the undersigned, a Notary Public in and for said County and State, on this day personally appeared Reverend Floyd Franks, known to me to be the person whose name is subscribed to the foregoing instrument and acknowledged to me that the same was the act of said MEMORIAL BAPTIST CHURCH, and that they executed the same for the purpose and consideration therein expressed.

GIVEN UNDER MY HAND AND SEAL OF OFFICE, THIS 22nd DAY OF June, 19 88.

NOTARY PUBLIC FOR STATE OF TEXAS

APPROVED this the 27th day of June, 19 88, by the Planning Commission of the City of Killeen, Bell County, Texas.

CHAIRMAN, PLANNING COMMISSION

SECRETARY, PLANNING COMMISSION

APPROVED this the 14th day of June, 19 88, by the City Council of the City of Killeen, Bell County, Texas.

MAYOR, CITY OF KILLEEN

ATTEST: CITY SECRETARY

FILED FOR RECORD this 14 day of July, 19 88, in Cabinet B, Slide 136-B, Plat Records of Bell County, Texas.
Vol. 2933 Page 412

KNOW ALL MEN BY THESE PRESENTS,

That I, Gale E. Mitchell, Registered Public Surveyor, do hereby certify that I did prepare this plat from an actual and accurate survey of the land, that the corner monuments shown thereon were properly placed under my personal supervision in accordance with the subdivision regulations of the City of Killeen, Texas, and this subdivision is within the City Limits of Killeen, Texas.

STATE OF TEXAS
GALE E. MITCHELL
1602
REGISTERED
PUBLIC SURVEYOR

Gale E. Mitchell
Registered Public Surveyor
No. 1602

3 LOTS
4.952 ACRES

FINAL PLAT

MEMORIAL BAPTIST CHURCH ADDITION

KILLEEN, BELL COUNTY, TEXAS

REVISIONS	
No.	Date

MITCHELL & ASSOCIATES, INC.
Killeen ENGINEERING & SURVEYING Temple

DEVELOPER:

DATE:	SCALE:	DRAWN BY:	REF. NO.	DWG. NO.
APR. '88	1"=100'	GWM	9/5/11	3752-D