84/326

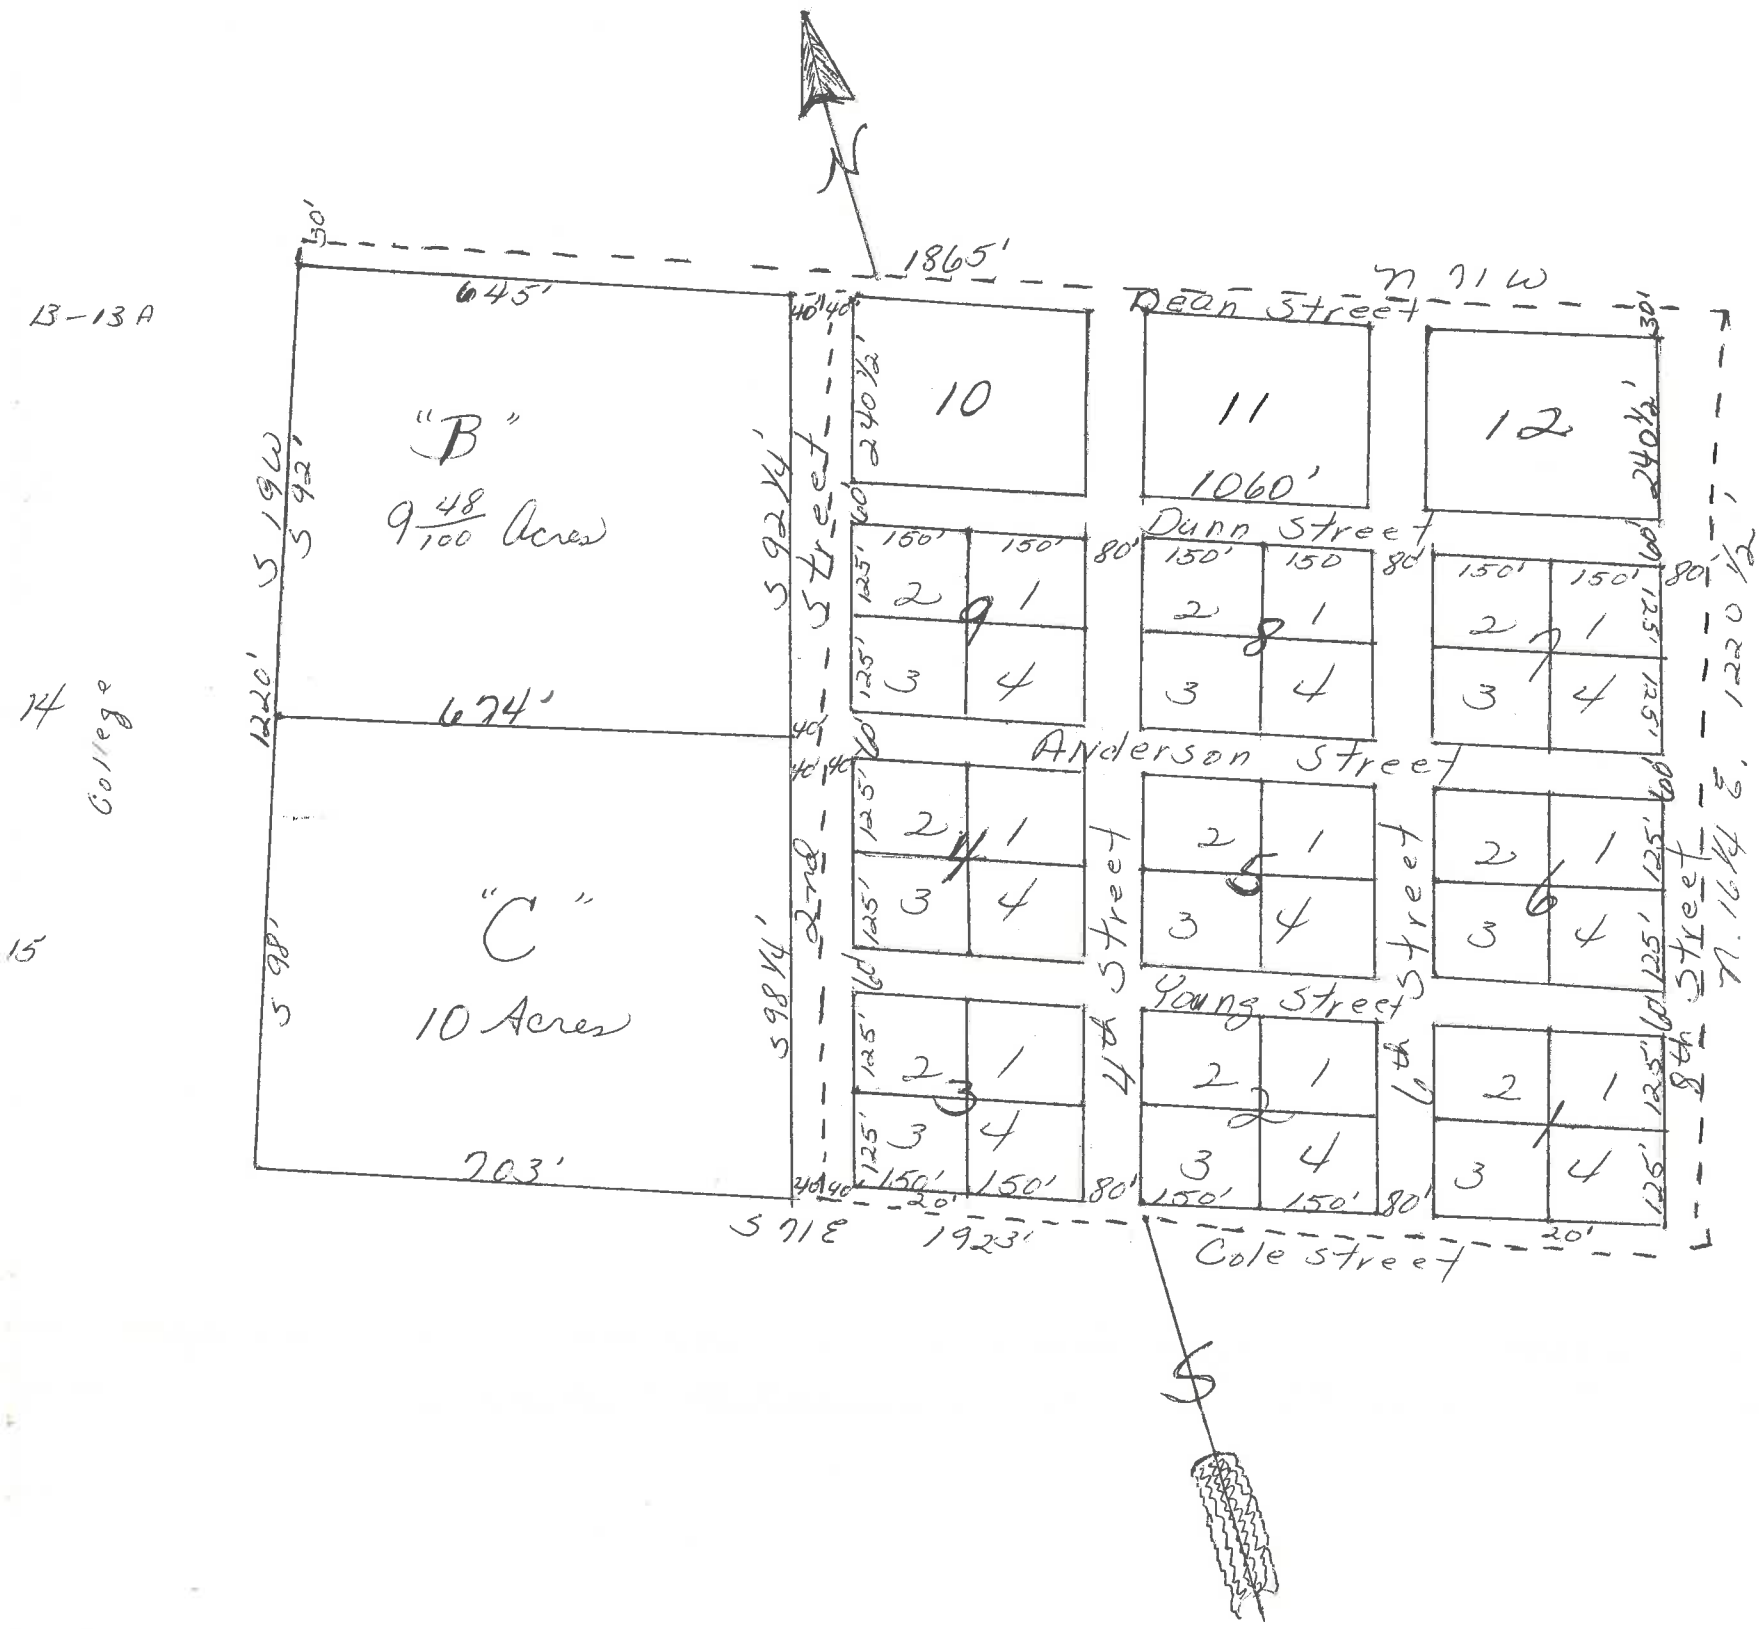


Survey September 7th, 1892

Scale 1" = 250'

Jno. W. Turner, Surveyor

The State of Texas I

County of Bell I I, John Scharbauer, by my agent and attorney in fact, A.W. Dunn, do hereby adopt the above and foregoing plat as my addition to the town of Killeen, and will make sales of the lots shown thereon with reference thereto. And I hereby give and donate to and for the public use, forever all the streets and alleys shown thereon, except the West one-half of 2nd Street.

Witness my hand this 12th day of September, A.D. 1892.

A.W. Dunn Atty. in fact, for
John Scharbauer

The State of Texas I

County of Bell I Before me, J.Z. Miller, Jr. a Notary Public in and for Bell County, Texas, on this day personally appeared A.W. Dunn, known to me to be the person whose name is subscribed to the foregoing instrument, and acknowledged to me that he executed the same, for the purposes and consideration therein expressed, and in the capacity therein stated.

Given under my hand & seal of office this 12" day of September A.D. 1892.

L.S.

J.Z. Miller, Jr. Notary Public
Bell Co. Texas

Filed for record Sept. 12th, 1892, at 3:45 o'clock P.M.

W.W. Upshaw, Co. Clk.
By W.C. Surghnor, Deputy