C:\SURVEY\WINDFLD1\WINDPLAT Wed Nov 29 11:54:56 1995

NOTE: NO ACCESS DRIVES FROM WINDFIELD DRIVE TO LOTS BORDERING WINDFIELD DRIVE WILL BE PERMITTED.

NOTE: NO STRUCTURE OF ANY TYPE TO BE BUILT WITHIN 100' T.P.&L. EASEMENT IN LOT 1, BLOCK 1; LOT 11, BLOCK 9; AND LOTS 1 THROUGH 21, BLOCK 5 WILL BE PERMITTED.

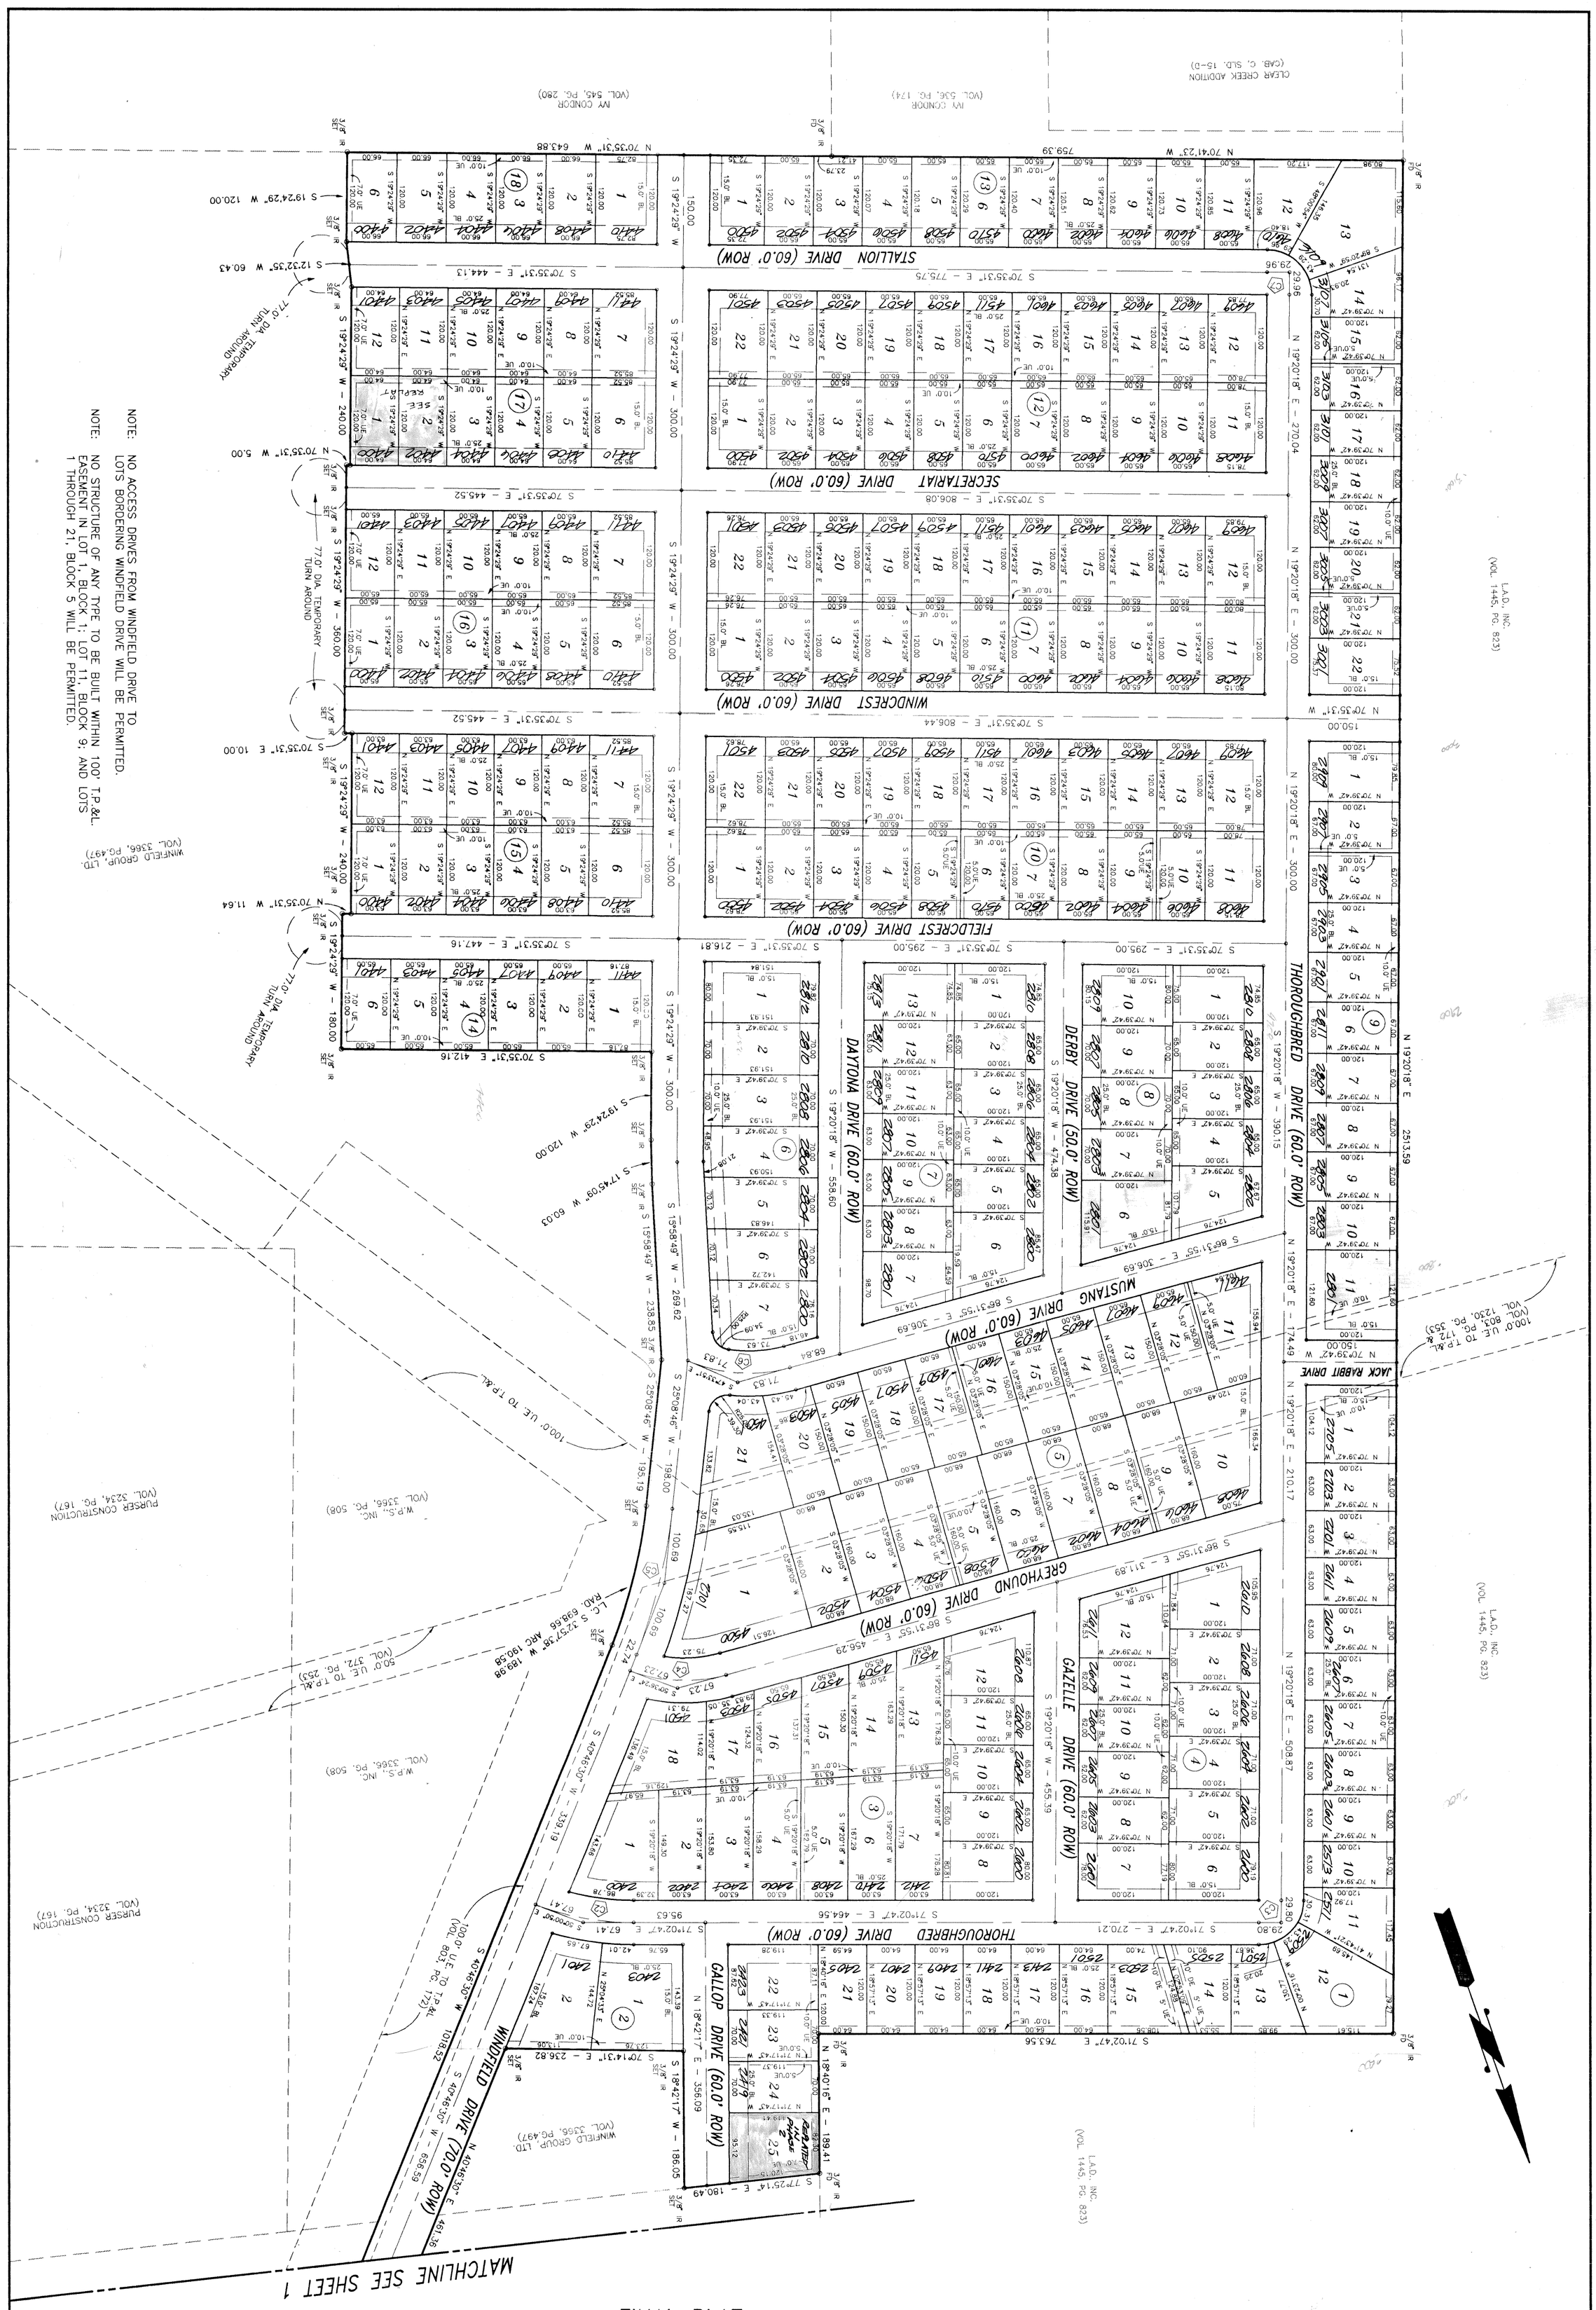

FINAL PLAT

WINDFIELD ESTATES

PHASE ONE

KILLEEN, BELL COUNTY, TEXAS

DGN BY C.B.
DATE: 10/03/95
SCALE 1"=100'

255 LOTS
73.374 ACRES
F.B. 1081/51

DRAWING NO.
11347-D

MITCHELL & ASSOCIATES
KILLEEN, TEXAS

SHEET 2 OF 2